

Chesnut Lodge


10 metres @ 1:100 on A3

1 metre @ 1:100 on A3

Chewton

The Crescent

GROUND FLOOR PLAN

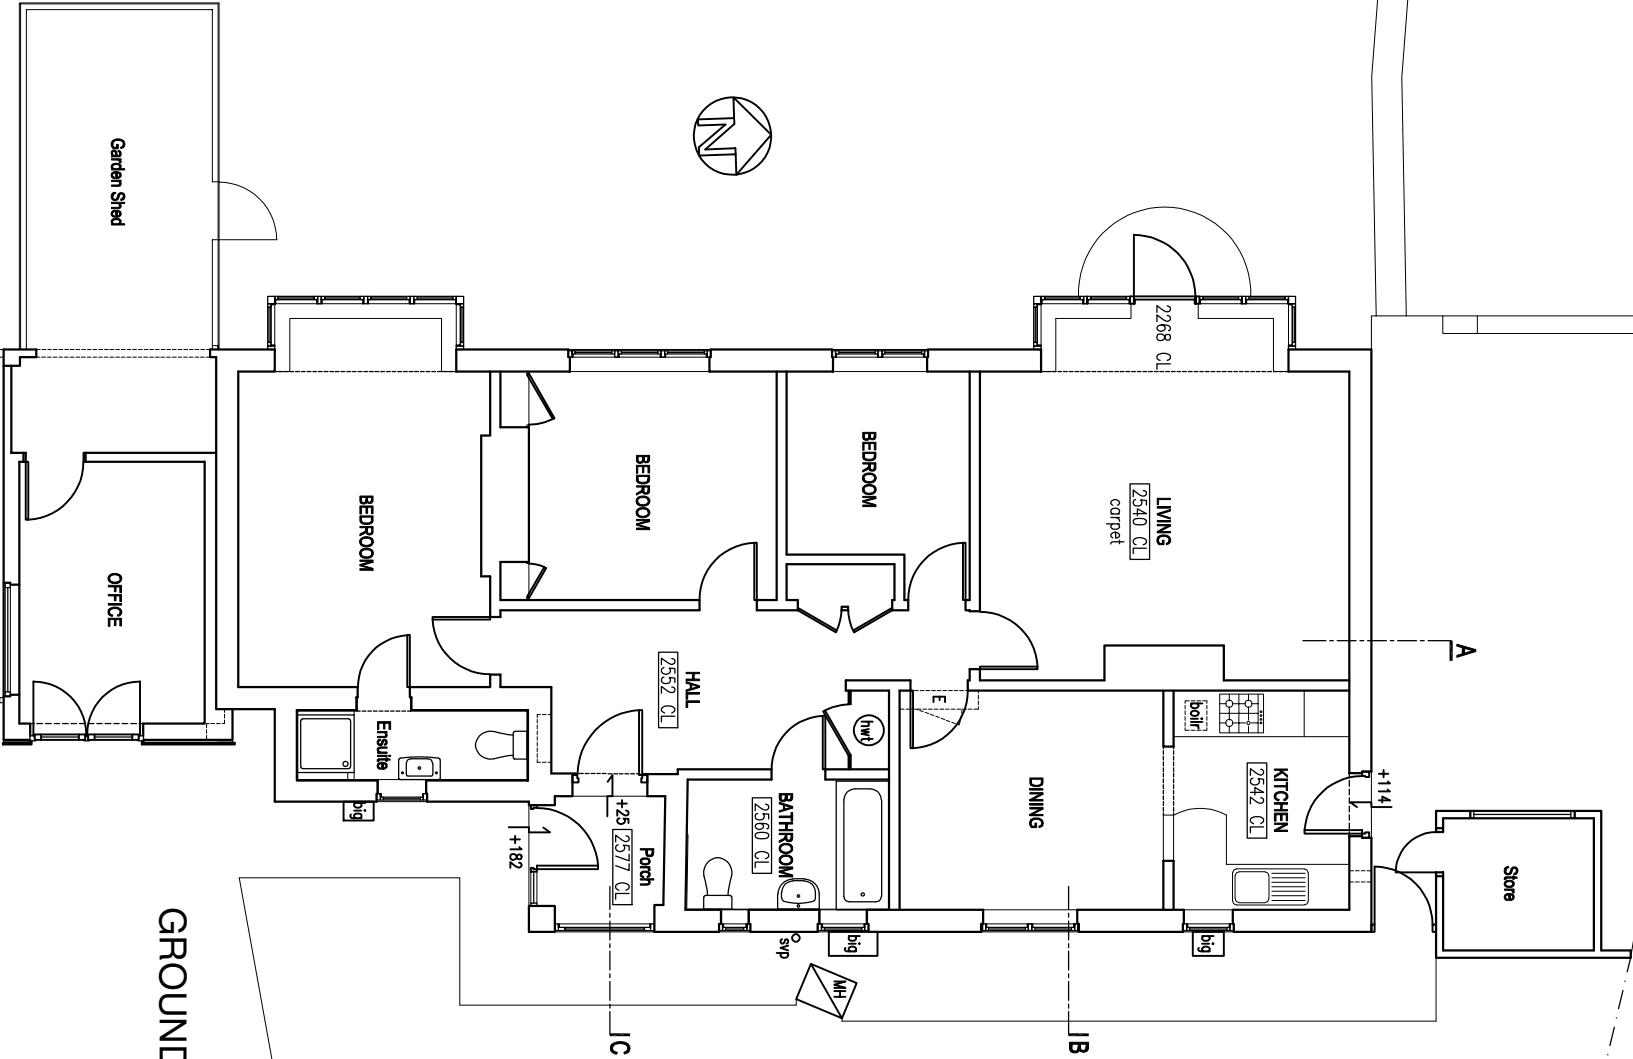

rev.	date

These drawings should be approved by Local Authority Building Control or other appropriate checking Authority prior to commencement of the work.
No dimensions to be scaled from this drawing.
This drawing is copyright.

client
Mark & Lisa Taylor

project
Chewton, The Crescent
Sleying

drawing
Existing Ground Floor Plan

scale	1:100@A3	date	01.07.2025
dwn	BBB		

9 Kemton Road
Hove, East Sussex
BN3 9TC
tel: 01 273 398317
fax: 01 273 398317
e-mail: info@clairehaighassociates.com

 Claire Haigh
Associates Ltd

CH 1296 /002

rev.