


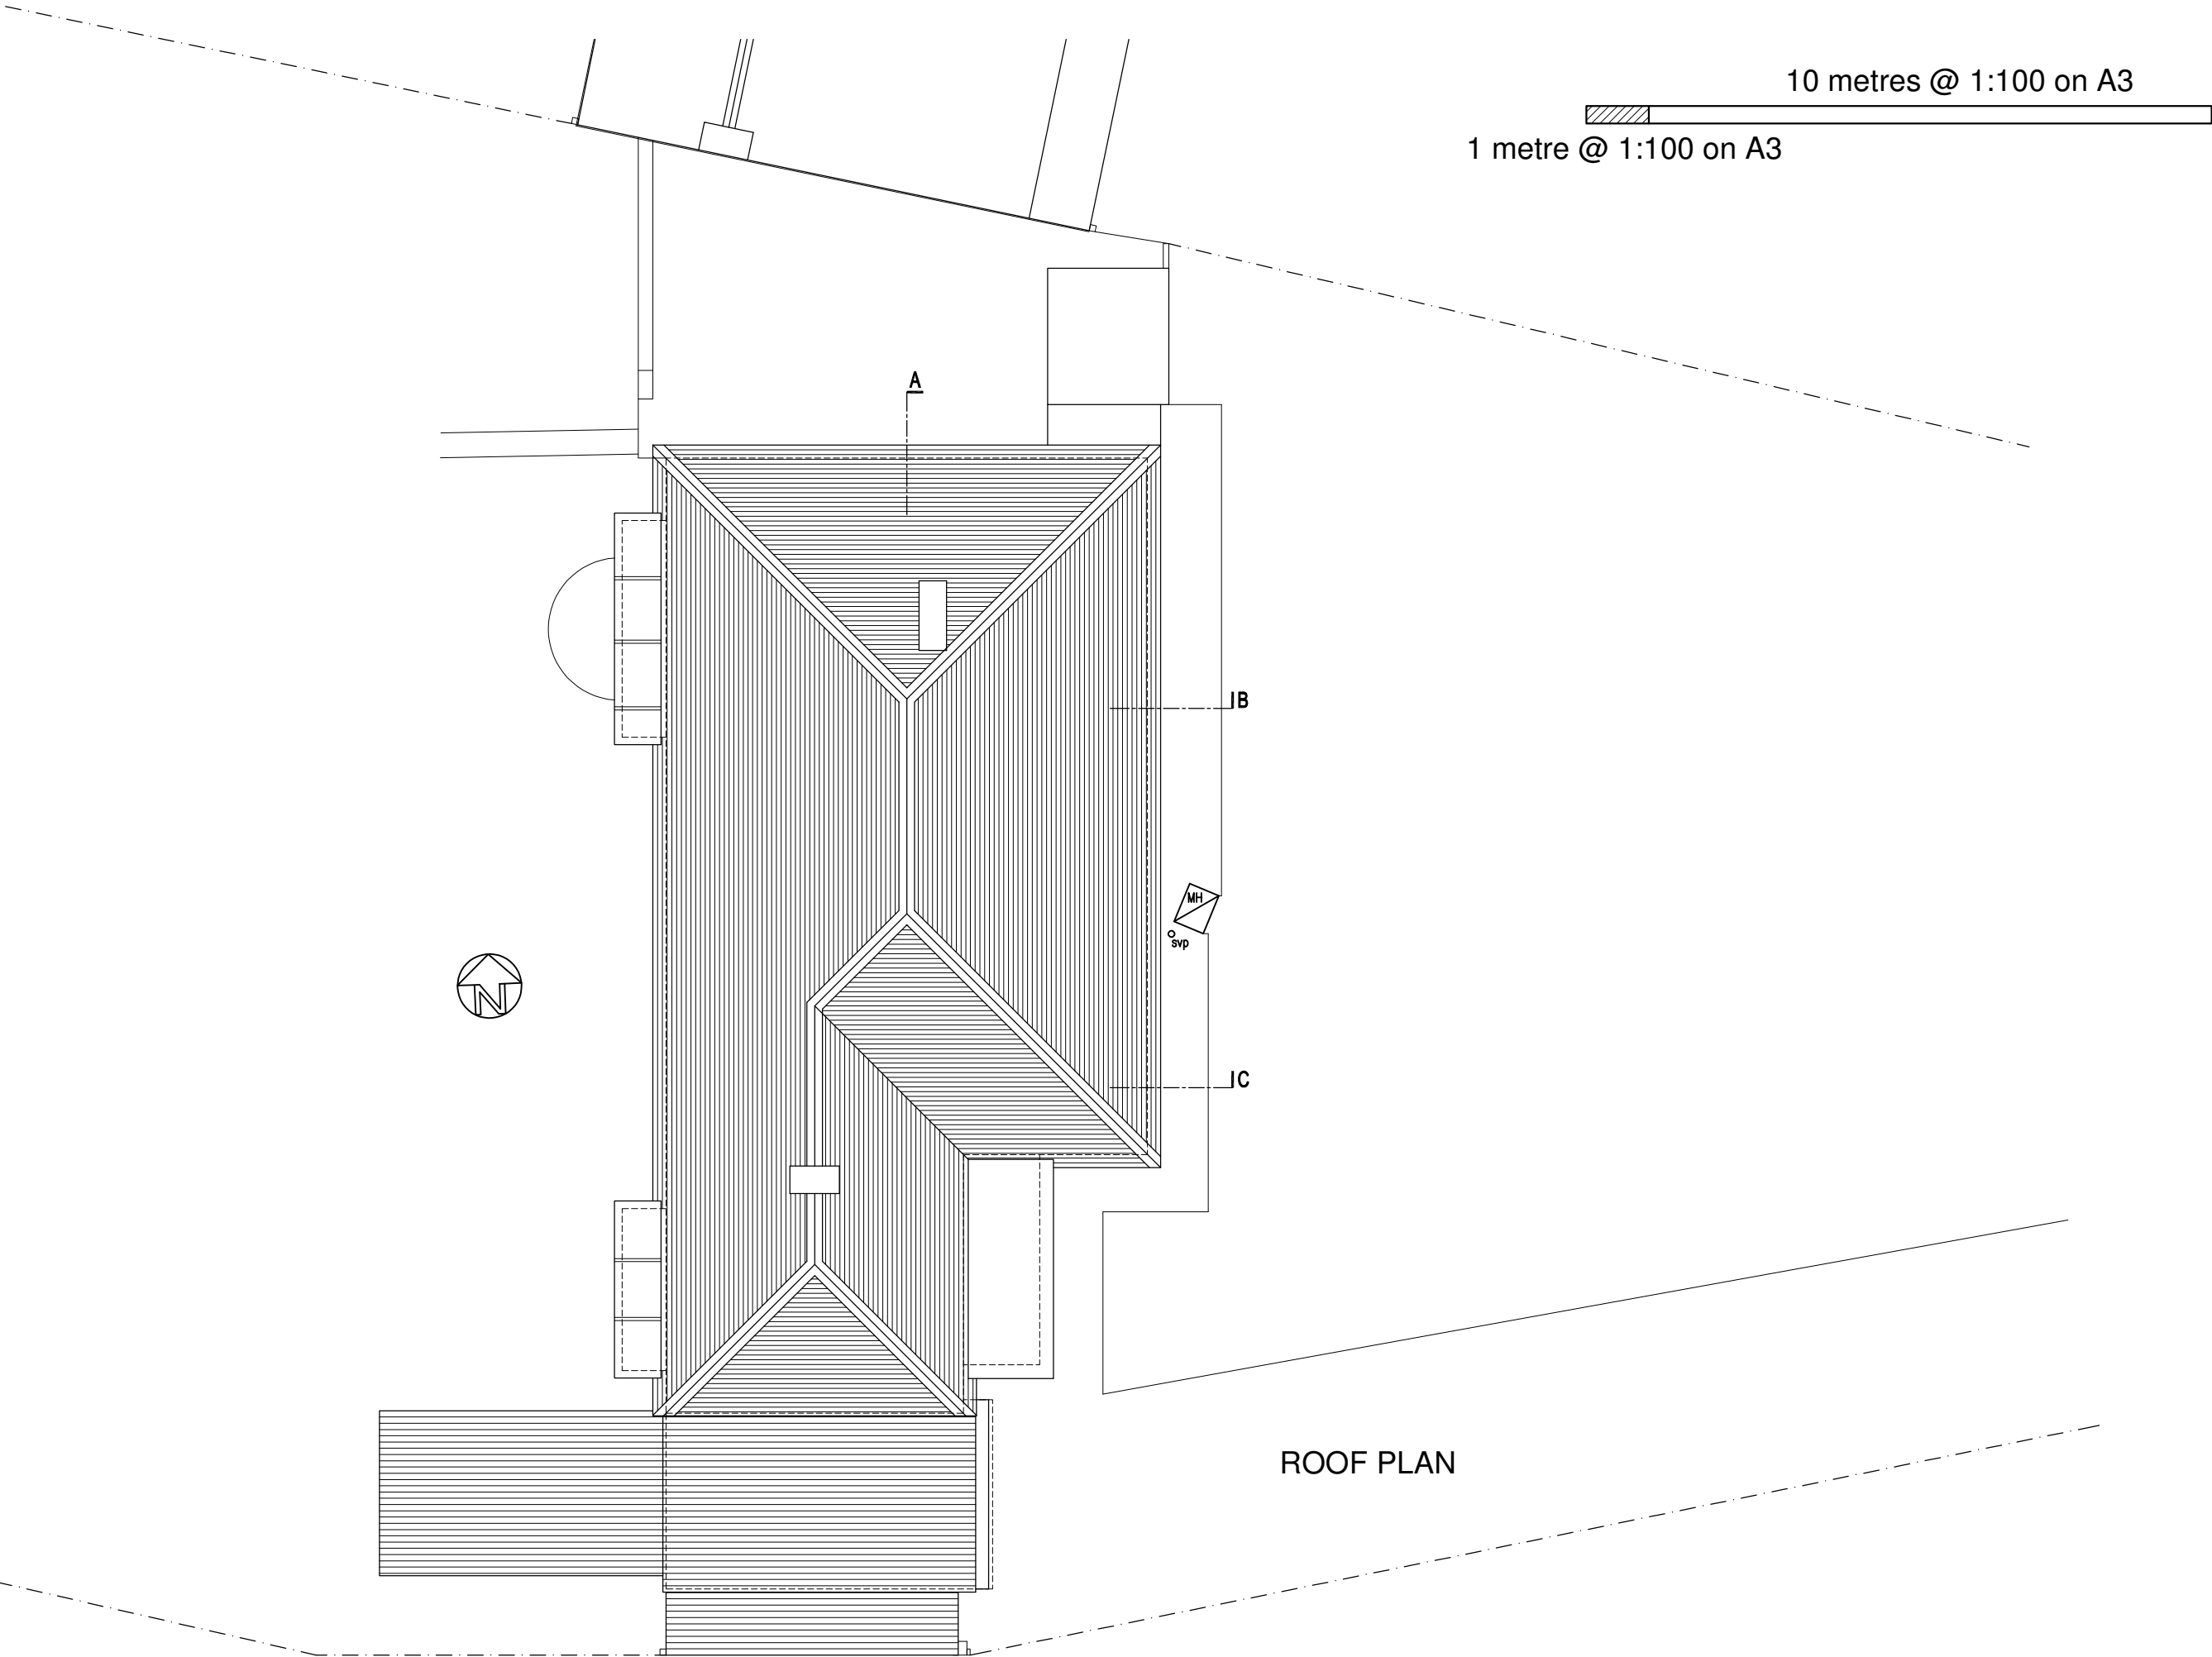

rev.	date	
These drawings should be approved by Local Authority Building Control or other appropriate checking Authority prior to commencement of the work. No dimensions to be scaled from this drawing. All dimensions to be checked on site. This drawing is copyright.		
client		Mark & Lisa Taylor
project		Chewton, The Crescent Steyning
drawing		Existing Roof Plan
scale	1:100@A3	date 01.07.2025
drawn	BBB	
9 Kenton Road Hove, East Sussex BN3 4PG tel: 01273 298217 fax: 01273 298217 e-mail: info@clairehaigharchitects.co.uk		
 Claire Haigh Associates Ltd		rev.
CH 1296 /003		