





FRONT (EAST) ELEVATION

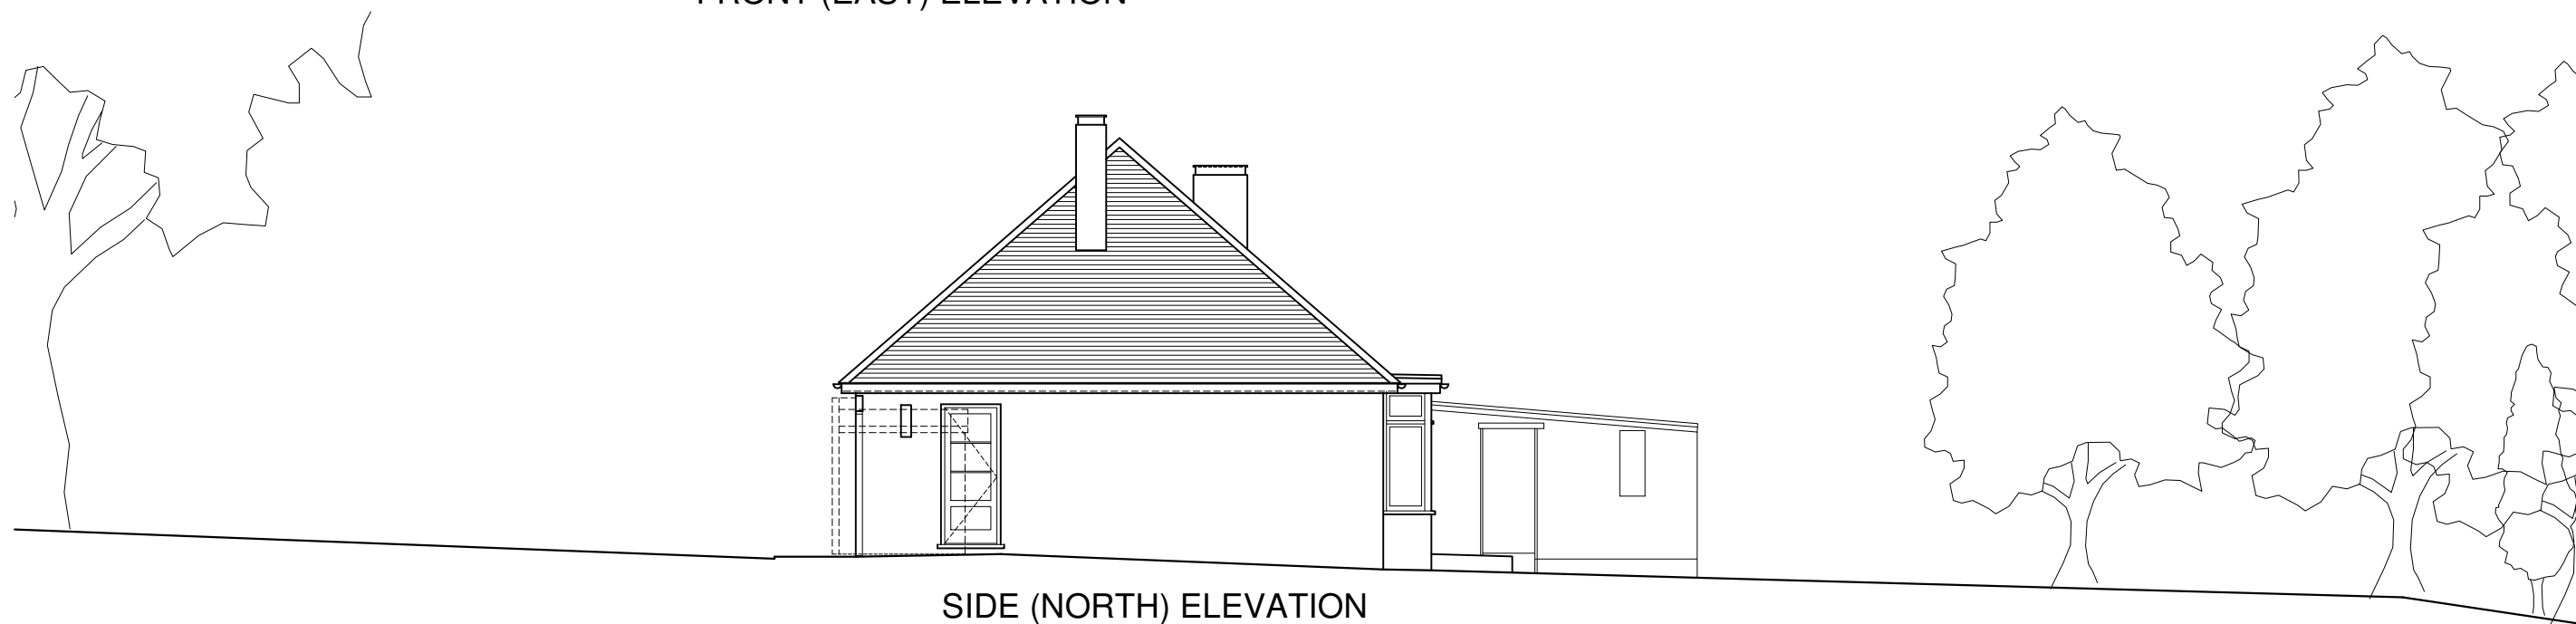

SIDE (NORTH) ELEVATION

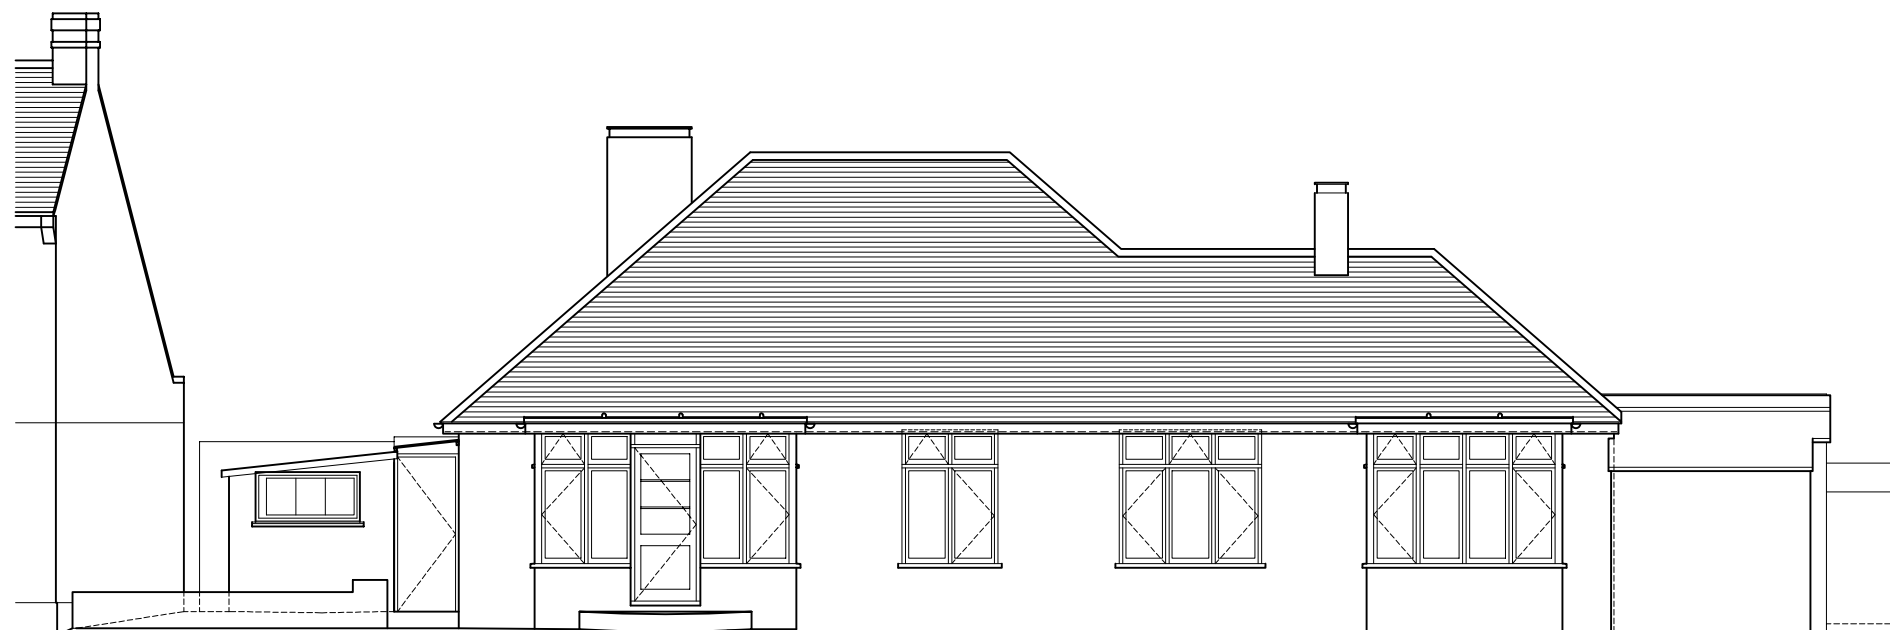

REAR (WEST) ELEVATION

rev.	date	
These drawings should be approved by Local Authority Building Control or other appropriate checking Authority prior to commencement of the work.		
No dimensions to be scaled from this drawing. All dimensions to be checked on site. This drawing is copyright.		
client	Mark & Lisa Taylor	
project	Chewton, The Crescent Steyning	
drawing	Existing Elevations	
scale	1:100@A3	date 01.07.2025
drawn	BBB	
9 Kenton Road Hove, East Sussex BN3 4PG		
tel: 01273 298217 fax: 01273 298217 e-mail: info@clairehaigharchitects.co.uk		
 Claire Haigh Associates Ltd		
CH 1296 /004		rev.