

Chesnut Lodge


10 metres @ 1:100 on A3

1 metre @ 1:100 on A3

The Crescent

Chewton

GROUND FLOOR PLAN

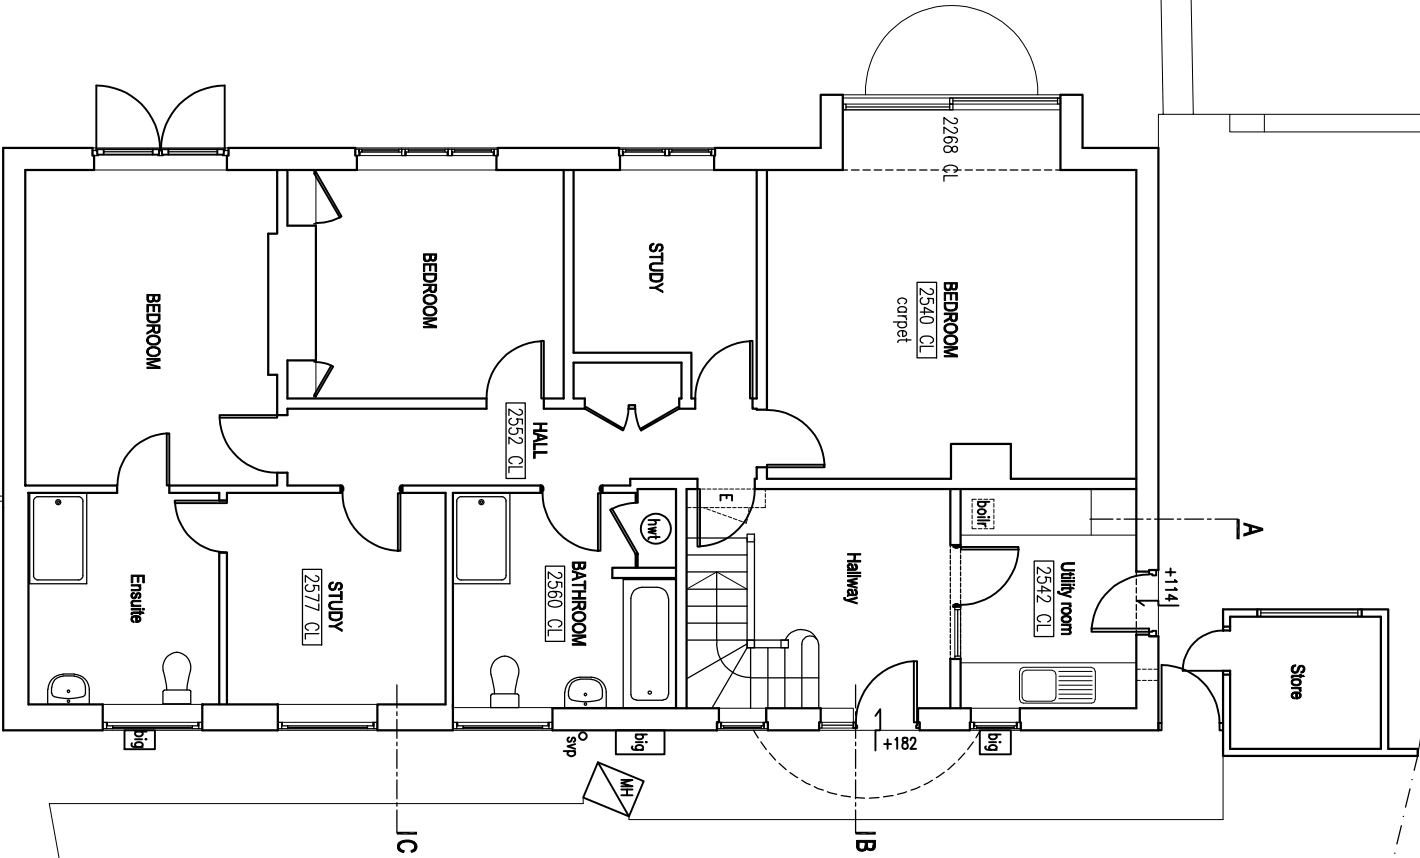

| rev. | date |
|------|------|
|      |      |

These drawings should be approved by Local Authority Building Control or other appropriate checking Authority prior to commencement of the work.  
No dimensions to be scaled from this drawing.  
This drawing is copyright.

client  
Mark & Lisa Taylor

project  
Chewton, The Crescent  
Sleying

drawing  
Proposed Ground Floor Plan

|       |          |      |            |
|-------|----------|------|------------|
| scale | 1:100@A3 | date | 18.02.2026 |
| drom  | CH       |      |            |

9 Kemton Road  
Hove, East Sussex  
BN3 9TC  
tel: 01 273 398317  
fax: 01 273 398317  
e-mail: info@clairehaighassociates.com

 Claire Haigh  
Associates Ltd

CH 1296 /006

rev.