



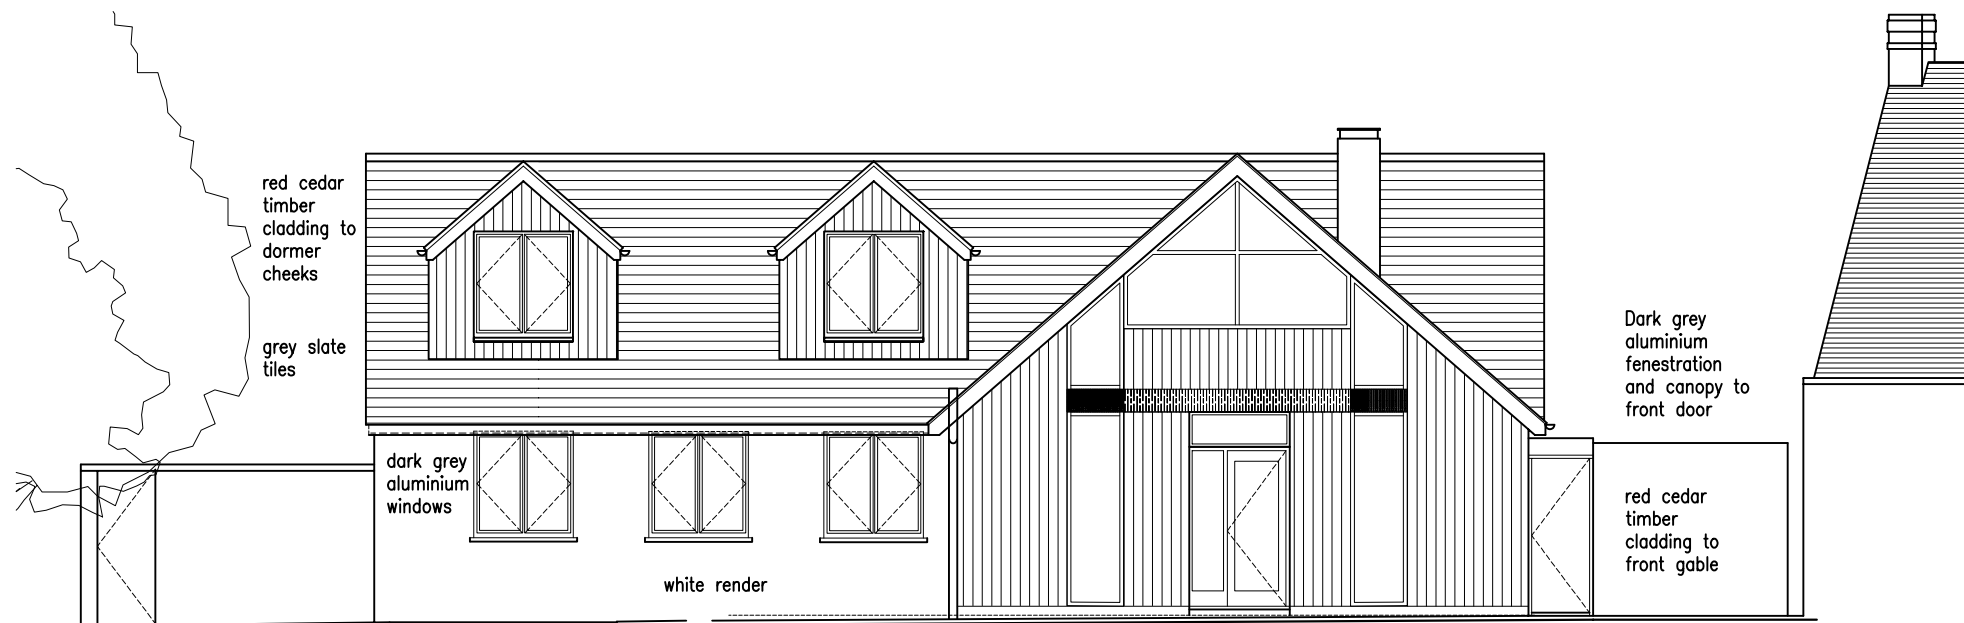

FRONT (EAST) ELEVATION

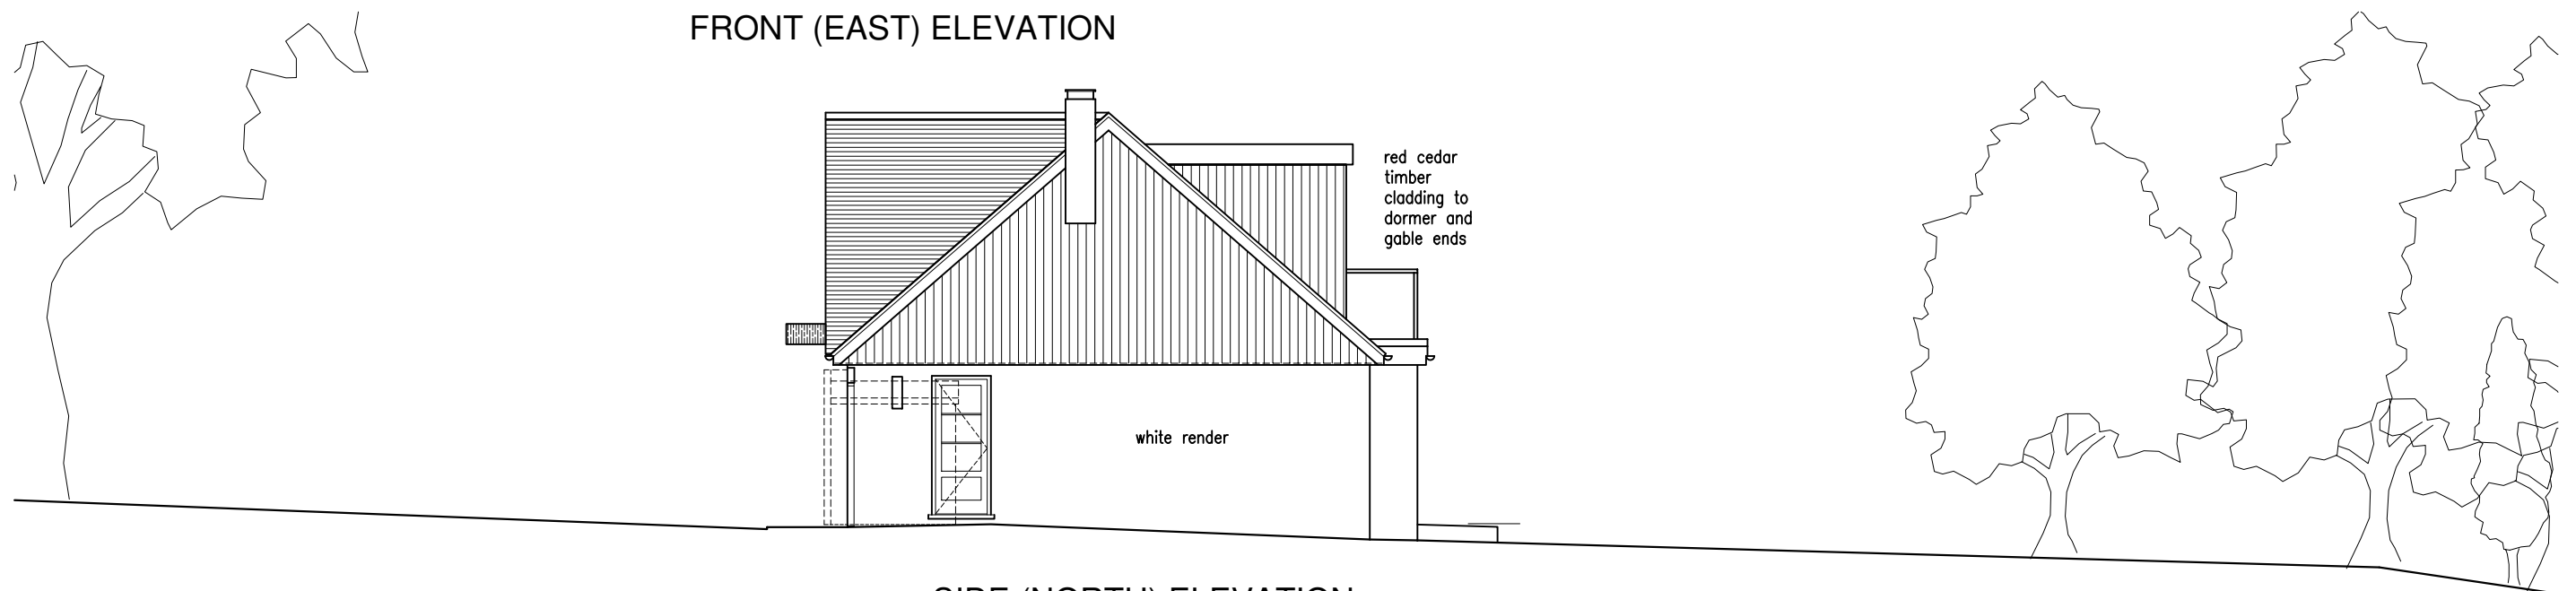

SIDE (NORTH) ELEVATION



REAR (WEST) ELEVATION

10 metres @ 1:100 on A3

1 metre @ 1:100 on A3

rev.	date

These drawings should be approved by Local Authority Building Control or other appropriate checking Authority prior to commencement of the work.

No dimensions to be scaled from this drawing. All dimensions to be checked on site. This drawing is copyright.

client
Mark & Lisa Taylor

project
Chewton, The Crescent
Steyning

drawing
Proposed Elevations

scale 1:100@A3 date 18.02.2026

drawn CH

9 Kenton Road
Hove, East Sussex
BN3 4PG
tel: 01273 298217
fax: 01273 298217
e-mail: info@clairehaigharchitects.co.uk

 Claire Haigh
Associates Ltd

CH 1296 /009