


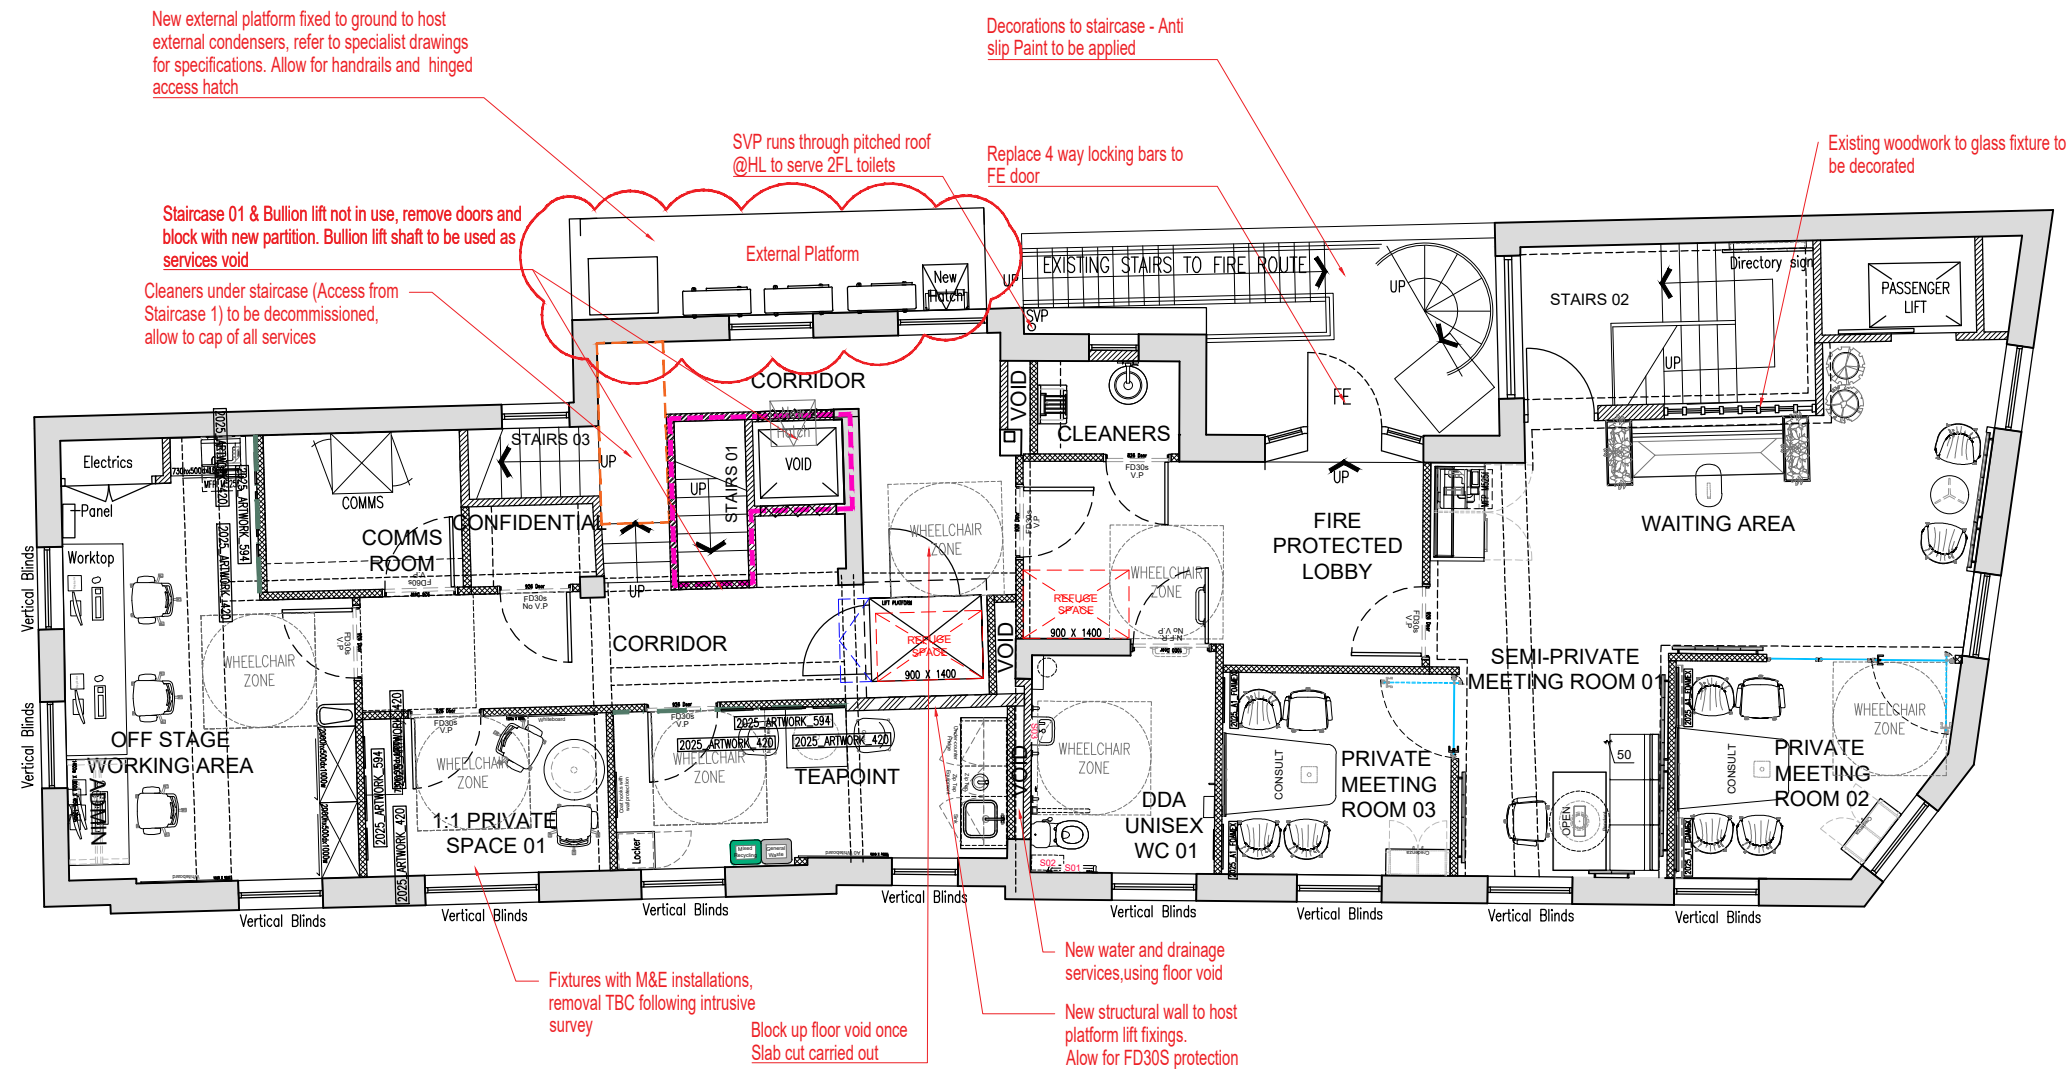

NOTE
This drawing has been prepared from historical information that cannot be guaranteed accurate.
Responsibility is not accepted for errors made by others in scaling from this drawing. All construction information should be taken from figured dimensions only. All dimensions should be checked on site prior to the manufacture of any components. No services should pass through or over the Boxes & Parcels room. No sprinklers to be located in the Comms Room

HATCHING

- New Secure Partition wall
- New Partition wall
- Book Room Secure wall
- Existing Partition wall

Structural wall										
13/03/2026	I	JNA	JoC	Amended Platform						
19/01/2026	H	JNA	JoC	FSD review. Printed pushed back to allow space between stair and printer, isolation panels included to waiting area. Notes added. 2nd Refugee point included (No evac char needed) Printed Relocated, private meeting room 3 reduced, glass screen replaced with solid partition to meeting room 03. For BUK approval						
07/01/2026	G	JNA	JoC	Amended Following Design Surgery 06/01/25, Semi Private Room 01 to become closed meeting room, semi private room relocated between 2 closed meeting rooms, private meeting room 03 to have glazing to front of room. DDA toilet reduced. Printer relocated. all partitions to this area to be new						
06/01/2026	F	JNA	JoC	Amended Following BC Assessment to extend Fire Protected Lobby, remove glazing to meeting room and replace door. Replace 4 way lock bars to FE, replace glazing to meeting rooms, new FDs wall to DDA toilet, remove condensers and include indicative platform, additional notes added. DDA toilet sink relocated due to low window cill. FSD 1 Submission						
05/01/2026	E	JNA	JoC	Amended Following BDR, OSD submission						
19/12/2025	D	JNA	JoC	Amended Following Design Surgery						
21/11/2025	C	JNA	JoC	Amended Following ISV survey, TFF updated						
28/10/2025	B	JNA	JoC							
28/10/2025	A	JNA	JoC							
DATE :	REV	DRAWN	CHECKED	NOTES						

Boleyn House,
St Augustine's Business Park,
Whitstable
CT5 2QJ

Tel: 01227 281 000
info@morrisandspottiswood.co.uk

Project

HORSHAM CARFAX

1-2 CARFAX, HORSHAM,
WEST SUSSEX
RH12 1DN
PIM No.10352

Drawing Title

**FIRST FLOOR LAYOUT
AS PROPOSED
MAYOR BRANCH REFURBISHMENT 2026**

Branch Sort Code	Branch ID	Supplier Project No	
20-42-58	00	RMWBS10200	
Scale	Drawn	Checked	Date
1:100@A3	JNA	JoC	14/10/2025
Drg.No	RMWBS10200_013		Revision
			I
Architectural Practice: MORRIS & SPOTTISWOOD			

FULL SCHEME DESIGN

