


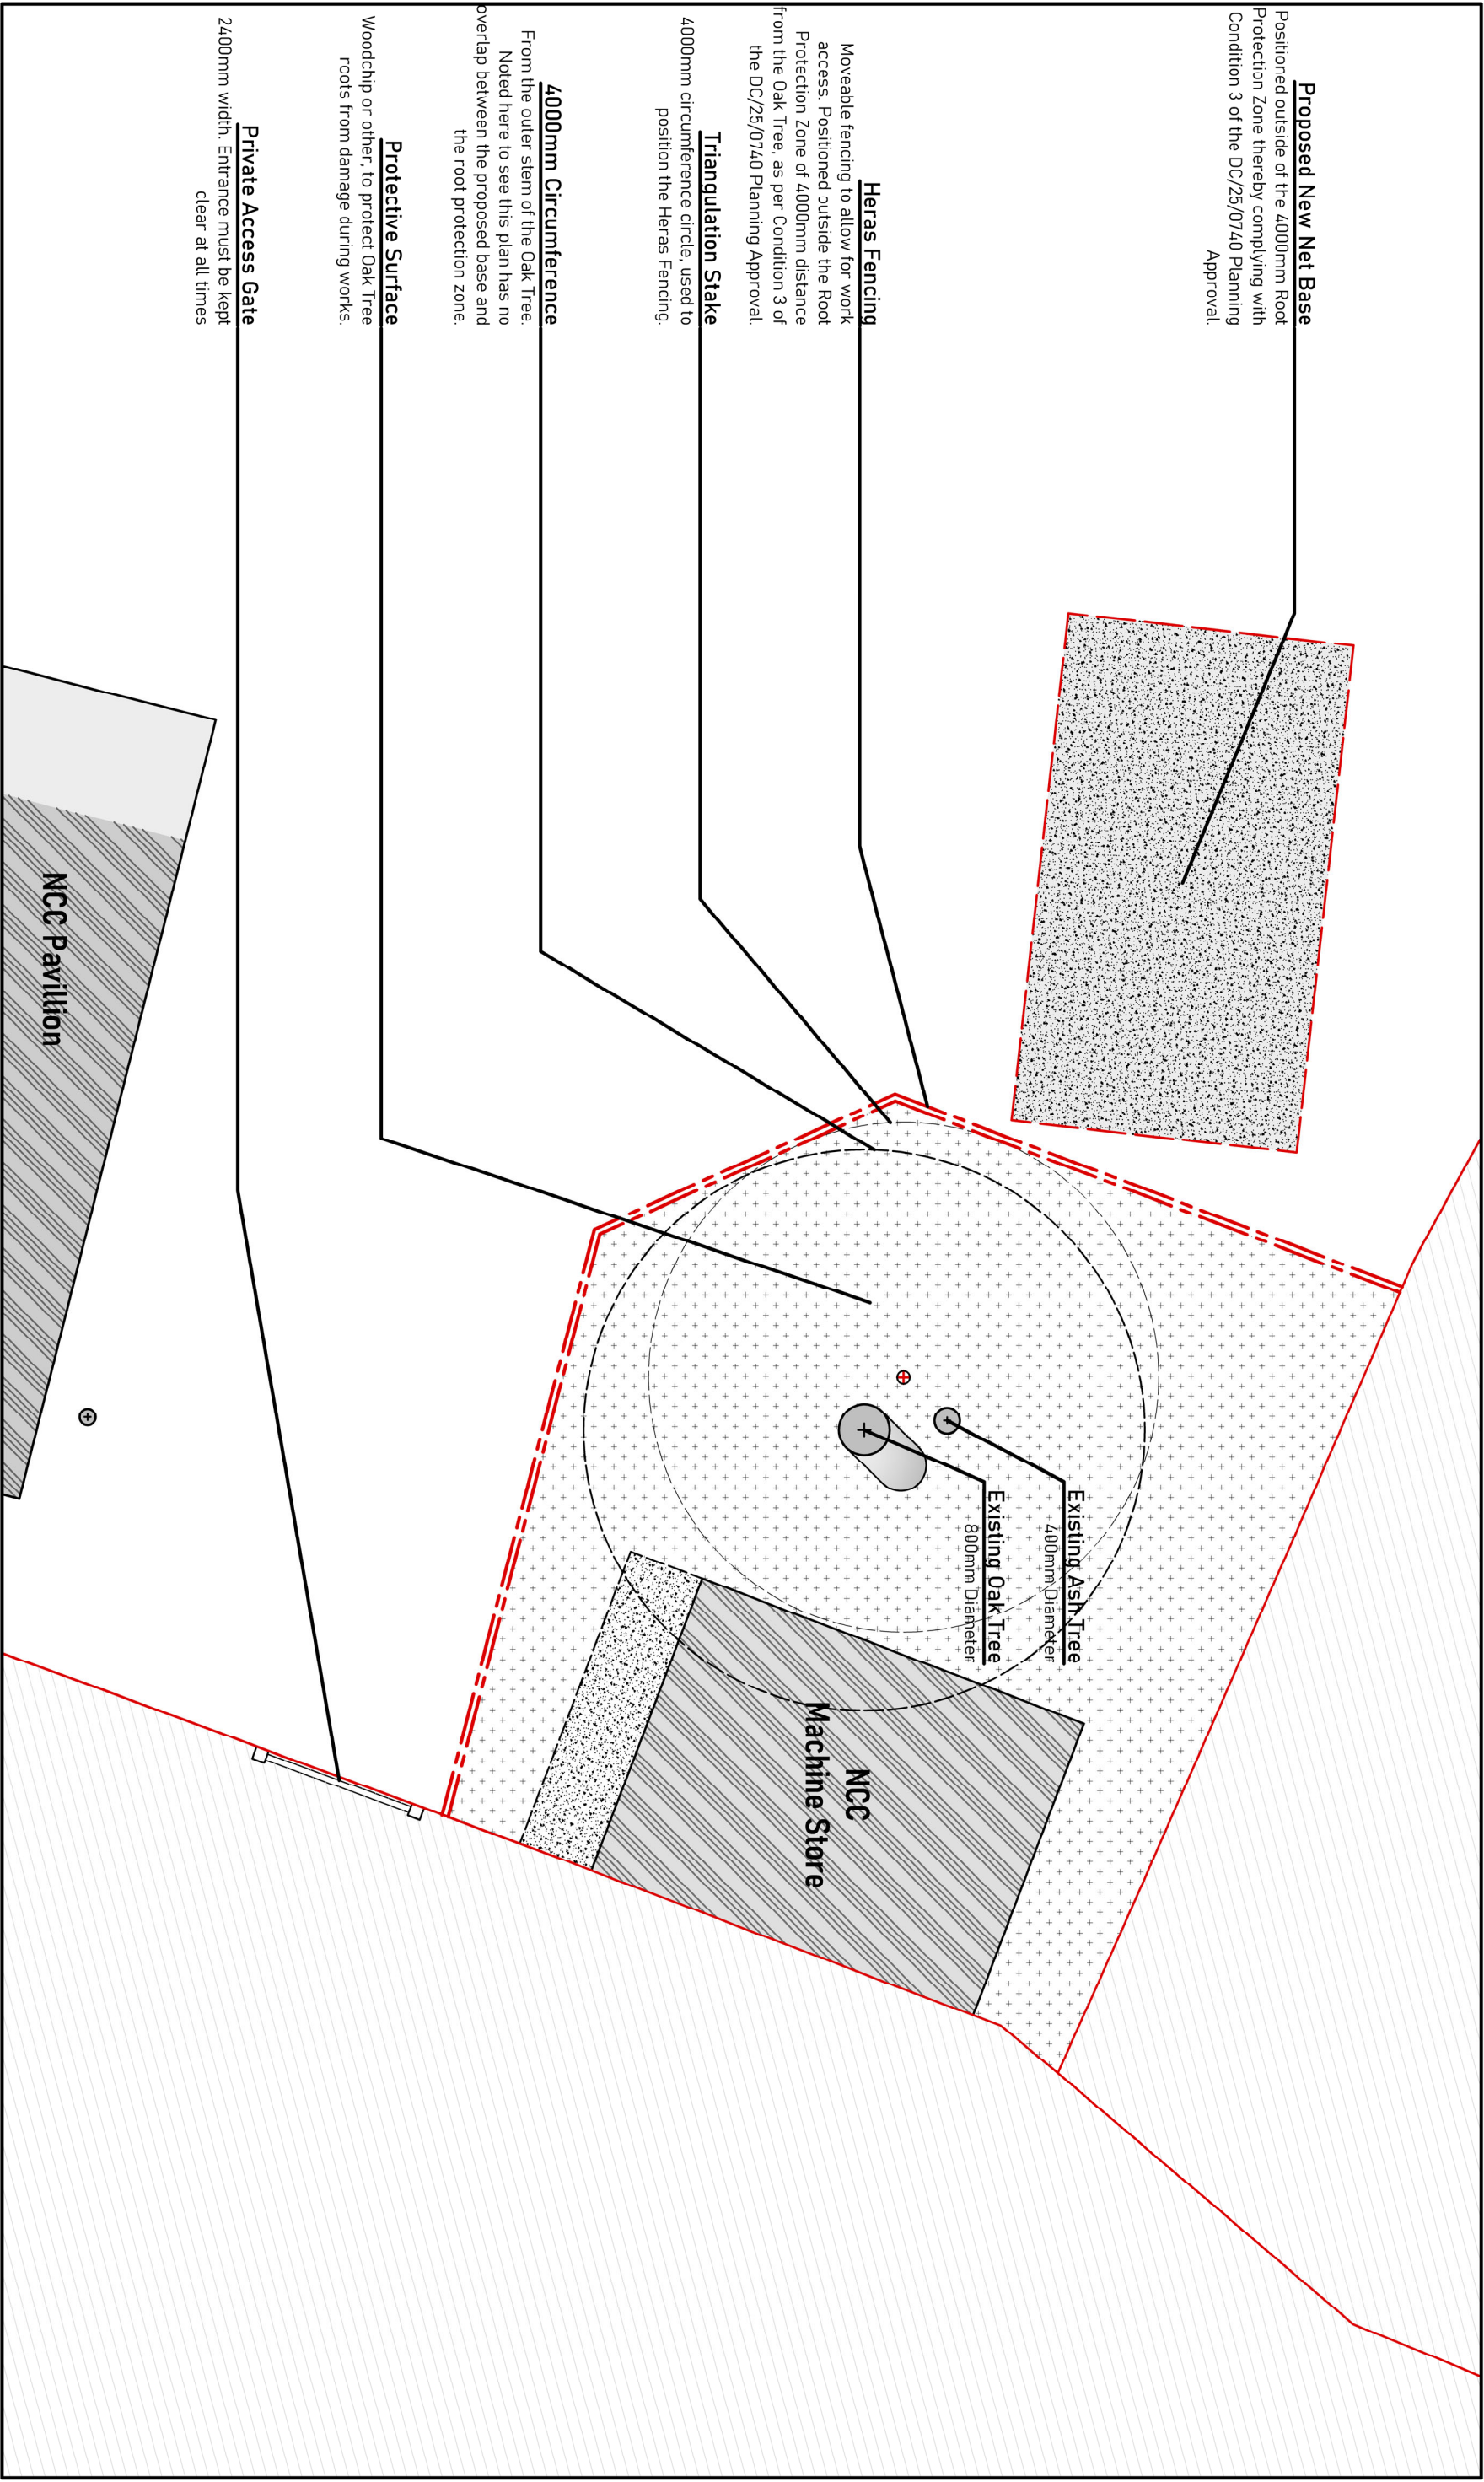

A/2026/4:PROPOSED_SITE_PLAN(S)

CLIENT: NCC: The Common, Golding Ln, Horsham, RH13 6JX

NCC_NEW_PRACTICE_NET_FACILITY

Robert Keen

Principal Designer, on behalf of NCC

p: (+44) 7925 918245
h: (+44) 1403 891377
e: rob.keen@sky.com
a: Plummers Field, Handcross Road, RH13 6NX



Rev.	AMENDMENT DESCRIPTION	Date
B	Amendement update, including the addition of Oak and Ash Tree labels	27.02.2026

PROPOSED_SITE_PLAN_3
(ANNOTATED)

-
1:100@A3 As Shown
Digitally Drawn

JOB - DRAWING NO.:
A/2026/4