


Please note: These are planning drawings not construction drawings and should be treated as such.




OS MAP - SCALE 1:1250

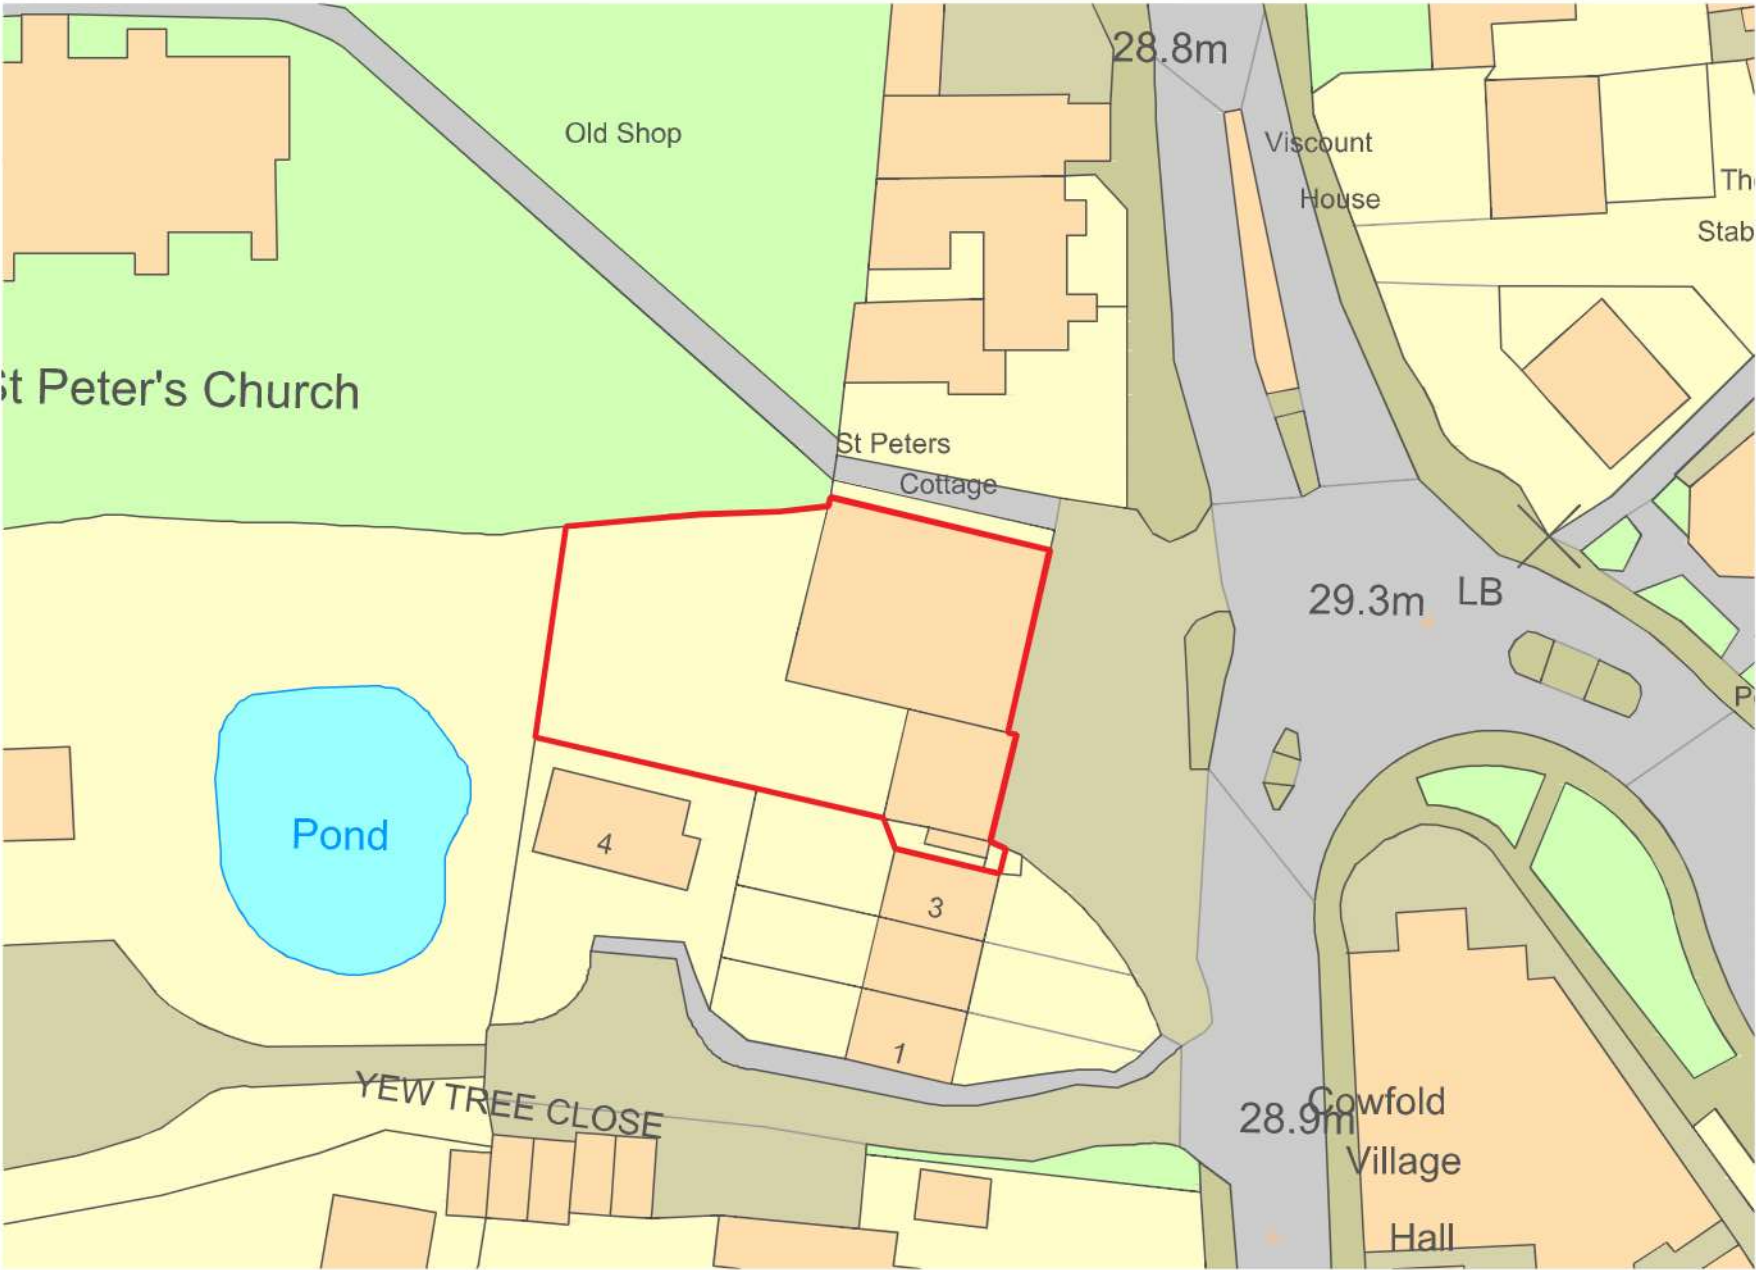

OS MAP - SCALE 1:500



Mapping contents (c) Crown copyright and database rights 2020 Ordnance Survey 100035207

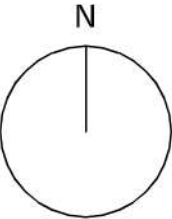

EDWSArchitects

26 Millers Road Brighton BN1 5NQ M 07979532275
e Ewan@EDWSArchitects.co.uk w www.edwsarchitects.co.uk

J O B Cowfold Stores The Street, Cowfold West Sussex RH13 8BW	CHECKED PT
	DRAWN ES
CLIENT The Trustees of the S M Tidy Trust	DATE 23.01.27
	SCALE 1:500 @ A3
DRAWING Site / Block Plan	REVISION .
	NUMBER 7079/001