

PROPOSED FRONT ELEVATION (South)

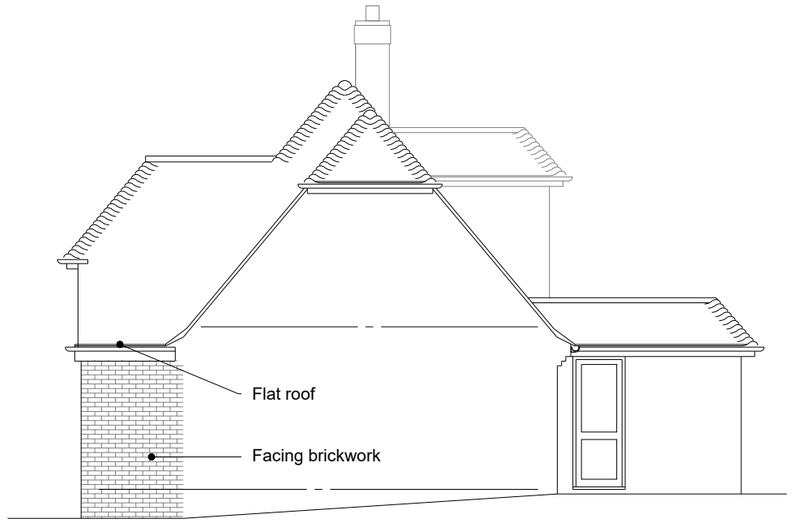

PROPOSED SIDE ELEVATION (East)



PROPOSED SIDE ELEVATION (West)

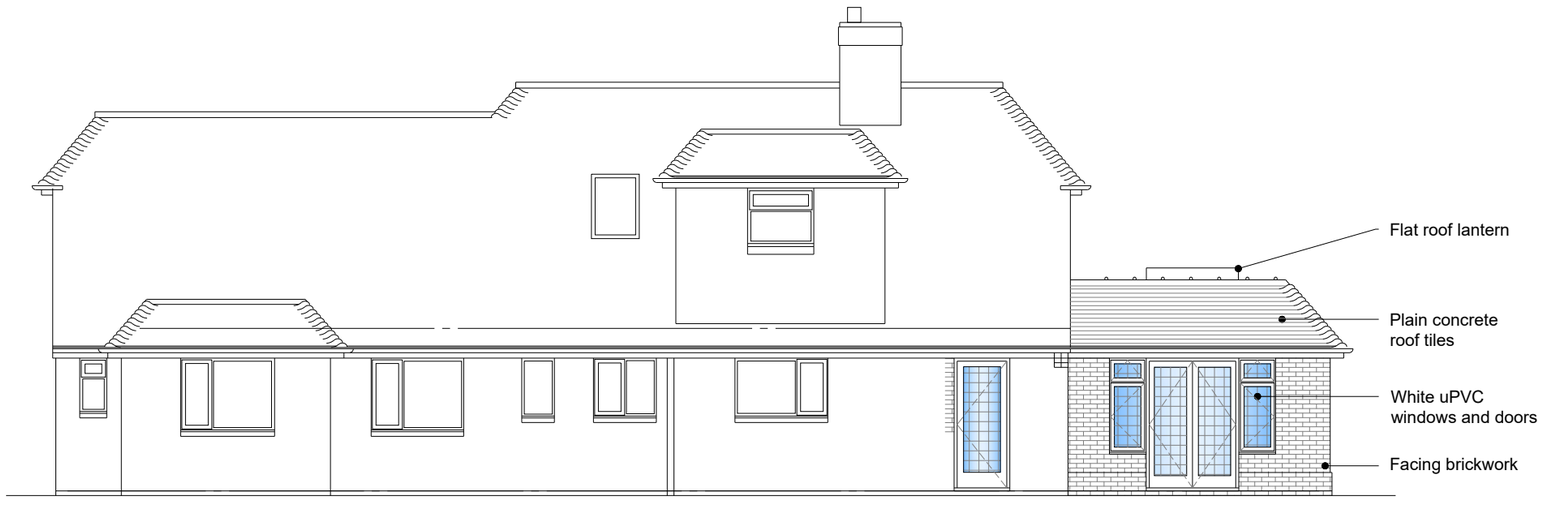

PROPOSED REAR ELEVATION (North)

0m 1m 2.5m 5m

Scale 1:100

mark alford design architecture
Heatherlands Bracken Lane Storrington West Sussex RH20 3HS
T: 01903 740033 E: office@markalforddesign.com

client: MR AND MRS LEE

project title: FARRIERS, WEST CHILTINGTON
PROPOSED EXTENSIONS

drawing title: PROPOSED ELEVATIONS

drawn by: MSA date: APR 24 scale: 1:100 @ A3

issue status: FOR PLANNING APPROVAL

drawing number: **24527 / P103** revision: **P1**

This drawing may not be used or reproduced without written consent. Copyright reserved
No dimensions to be scaled from this drawing except for Planning purposes.