BLOCK/SITE PLAN
AREA 130m x 130m A3
SCALE 1:500
CENTRE COORDINATES: 511933, 115735

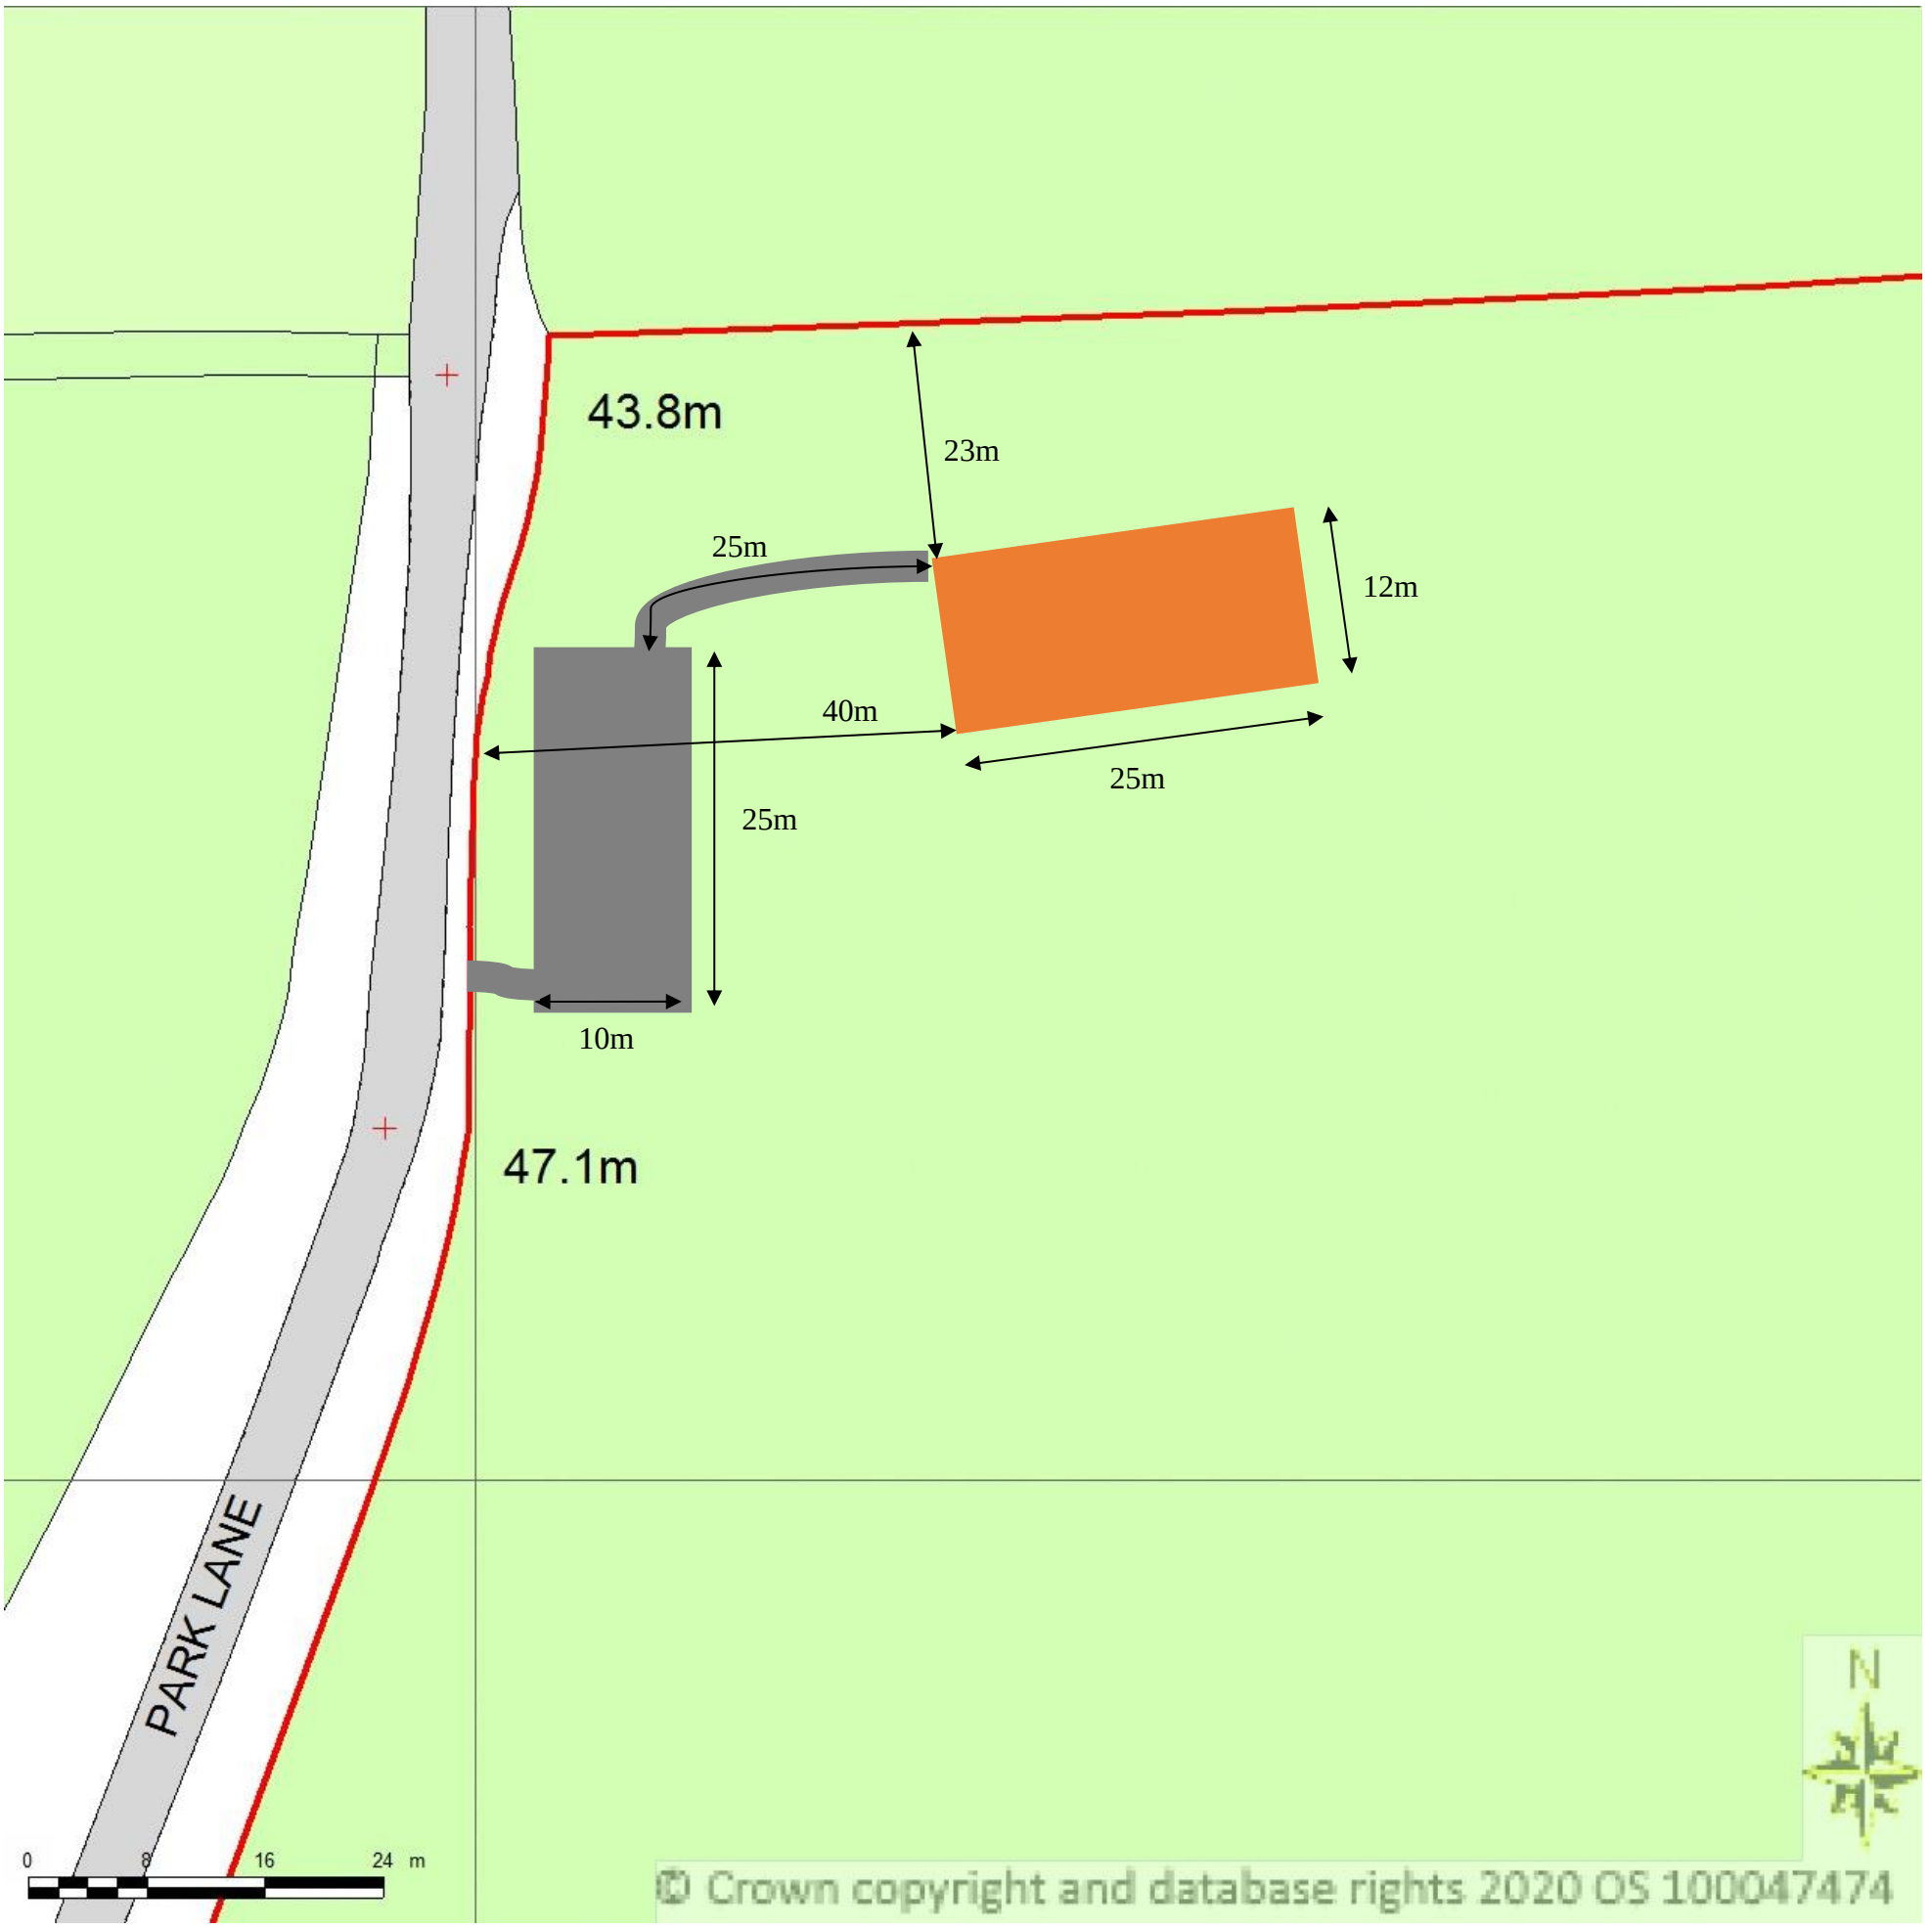

KEY:
Red line = Boundary of parcel of land being built on
Orange box = proposed barn
Grey box = proposed hard standing and private way

Supplied by Streetwise Maps Ltd
www.streetwise.net
Licence No: 100047474
26/05/2024 10:01:19