
Location Plan

Site Address: **3, Arun Valley Way, Faygate, RH12 0BE**

Date Produced: **25-Feb-2025**

Scale: **1:2500 @A4**

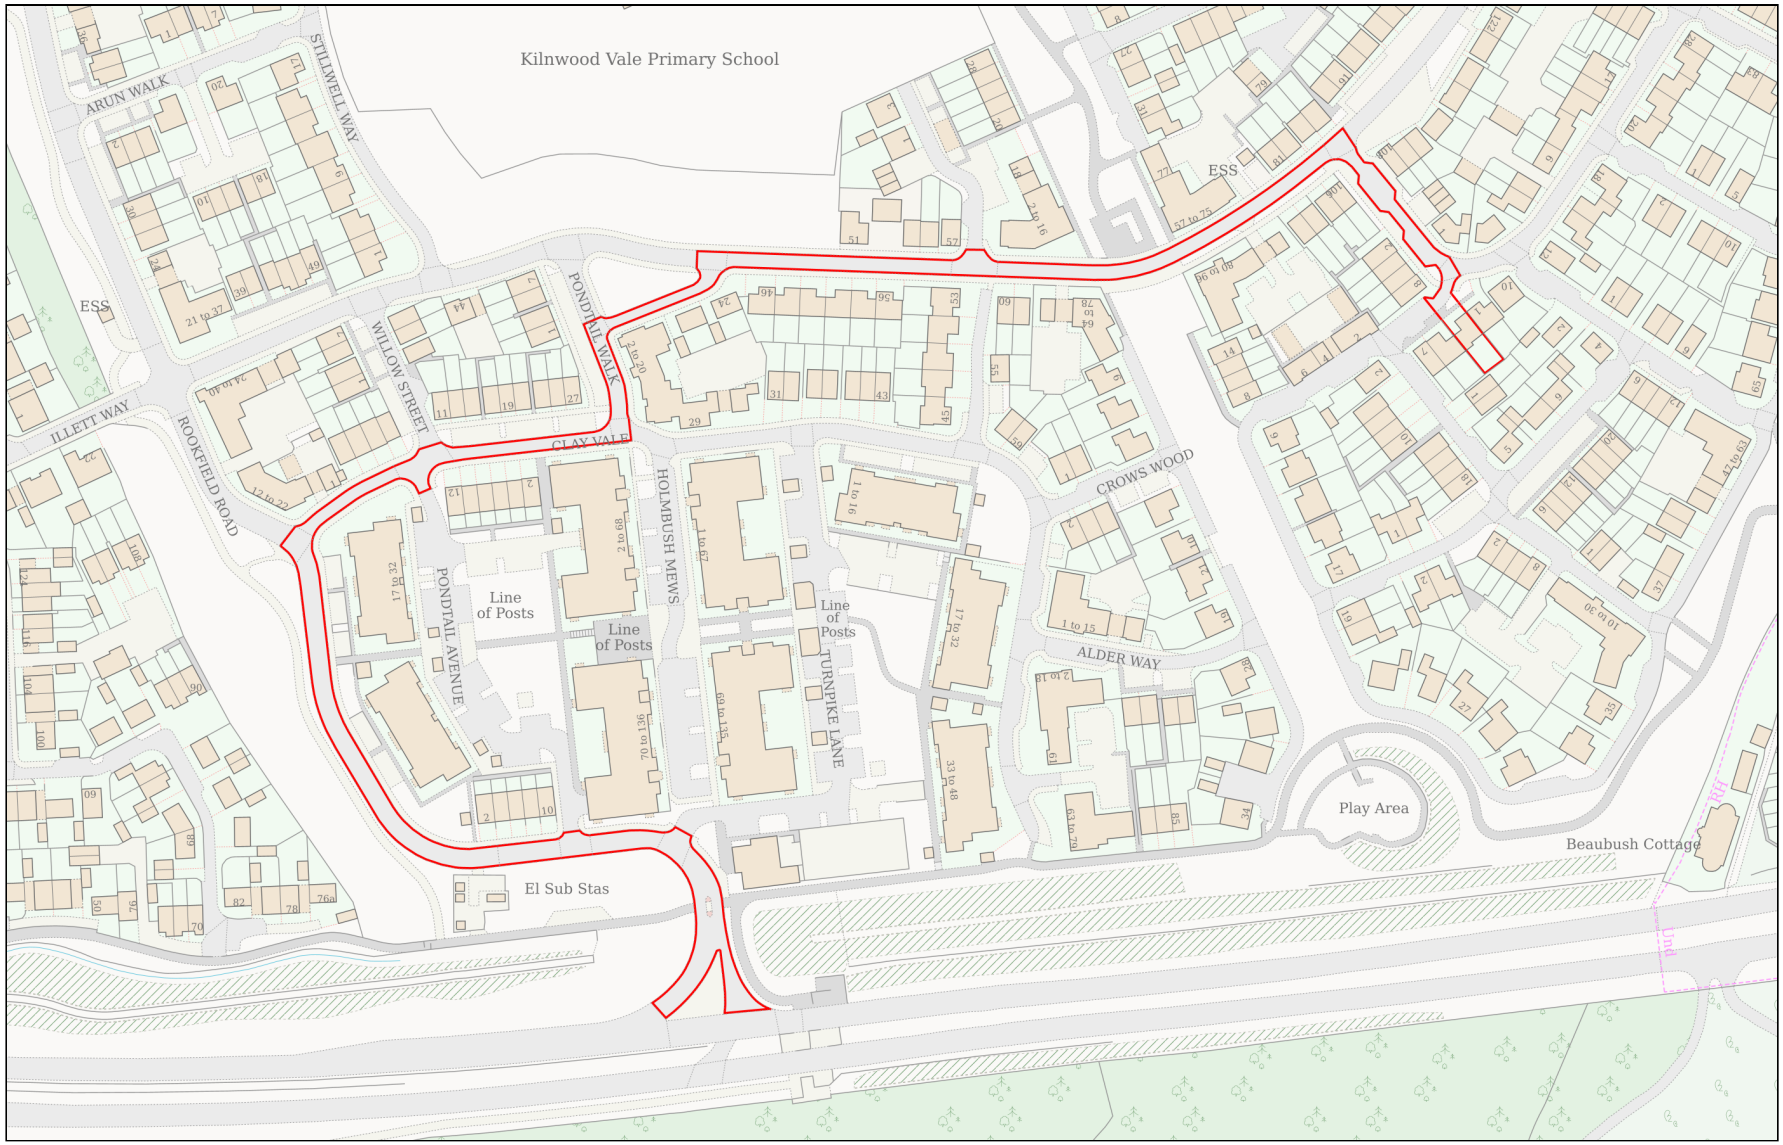

0 100

Metres

Planning Portal Reference: **PP-13748902v2**

Powered By TerraQuest

© Crown copyright and database rights 2025 OS 100042766