



Street Scene A-A



SPEY
Plot 1 3:1 4

Street Scene B-B



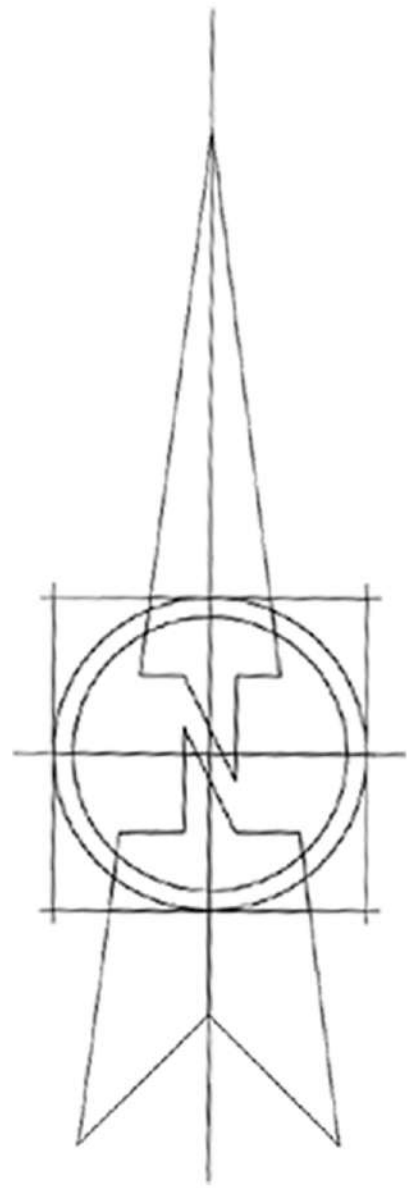
Street Scene C-C



Street Scene D-D



Street Scene E-E

[illegible]

C	Updated in accordance with Planning Layout Rev N.	IS	01/05/2026
B	Legend updated in accordance with Planning Layout Rev H.	AJOT	08/01/2026
A	Updated in accordance with Planning	IH / IS	19/12/2025

Rev:	Description:	Initials:	Date:
------	--------------	-----------	-------

 **Geoff Perry
Associates Limited**

The Shrubby,
28 Erdington Road,
Aldridge,
Walsall,
WS9 6UH

T: 01922 744 900
E: enquiries@geoffperryassoc.co.uk

Client: BDW Southern Counties

Project: New Place Farm, Pulborough	
Title: Street Scenes A-A, B-B, C-C, D-D & E-E	Job No. A1192

Date: 19 / 06 / 2025 Scale: 1:200 @ A0
 Drawn by: GVP/EH Checked by: ~

Drg Code.
H9376-GPA-XX-XX-DR-UD-203051-C04-
Street Scenes A-A, B-B, C-C, D-D & E-E

Scale Check:

The image shows four scale bars for different map scales:

- 1:1250:** A horizontal line with major ticks every 10m (0, 10m, 20m, 30m, 40m, 50m, 60m, 70m, 80m) and minor ticks every 2m.
- 1:100:** A horizontal line with major ticks every 1m (0, 1m, 2m, 3m, 4m, 5m, 6m, 7m) and minor ticks every 10cm.
- 1:50:** A horizontal line with major ticks every 1m (0, 1m, 2m, 3m) and minor ticks every 10cm.
- 1:500:** A horizontal line with major ticks every 10m (0, 10m, 20m, 30m) and minor ticks every 2m.

Street Scenes A-A, B-B, C-C, D-D & E-E

New Place Farm, Pulborough