


Floor Plan

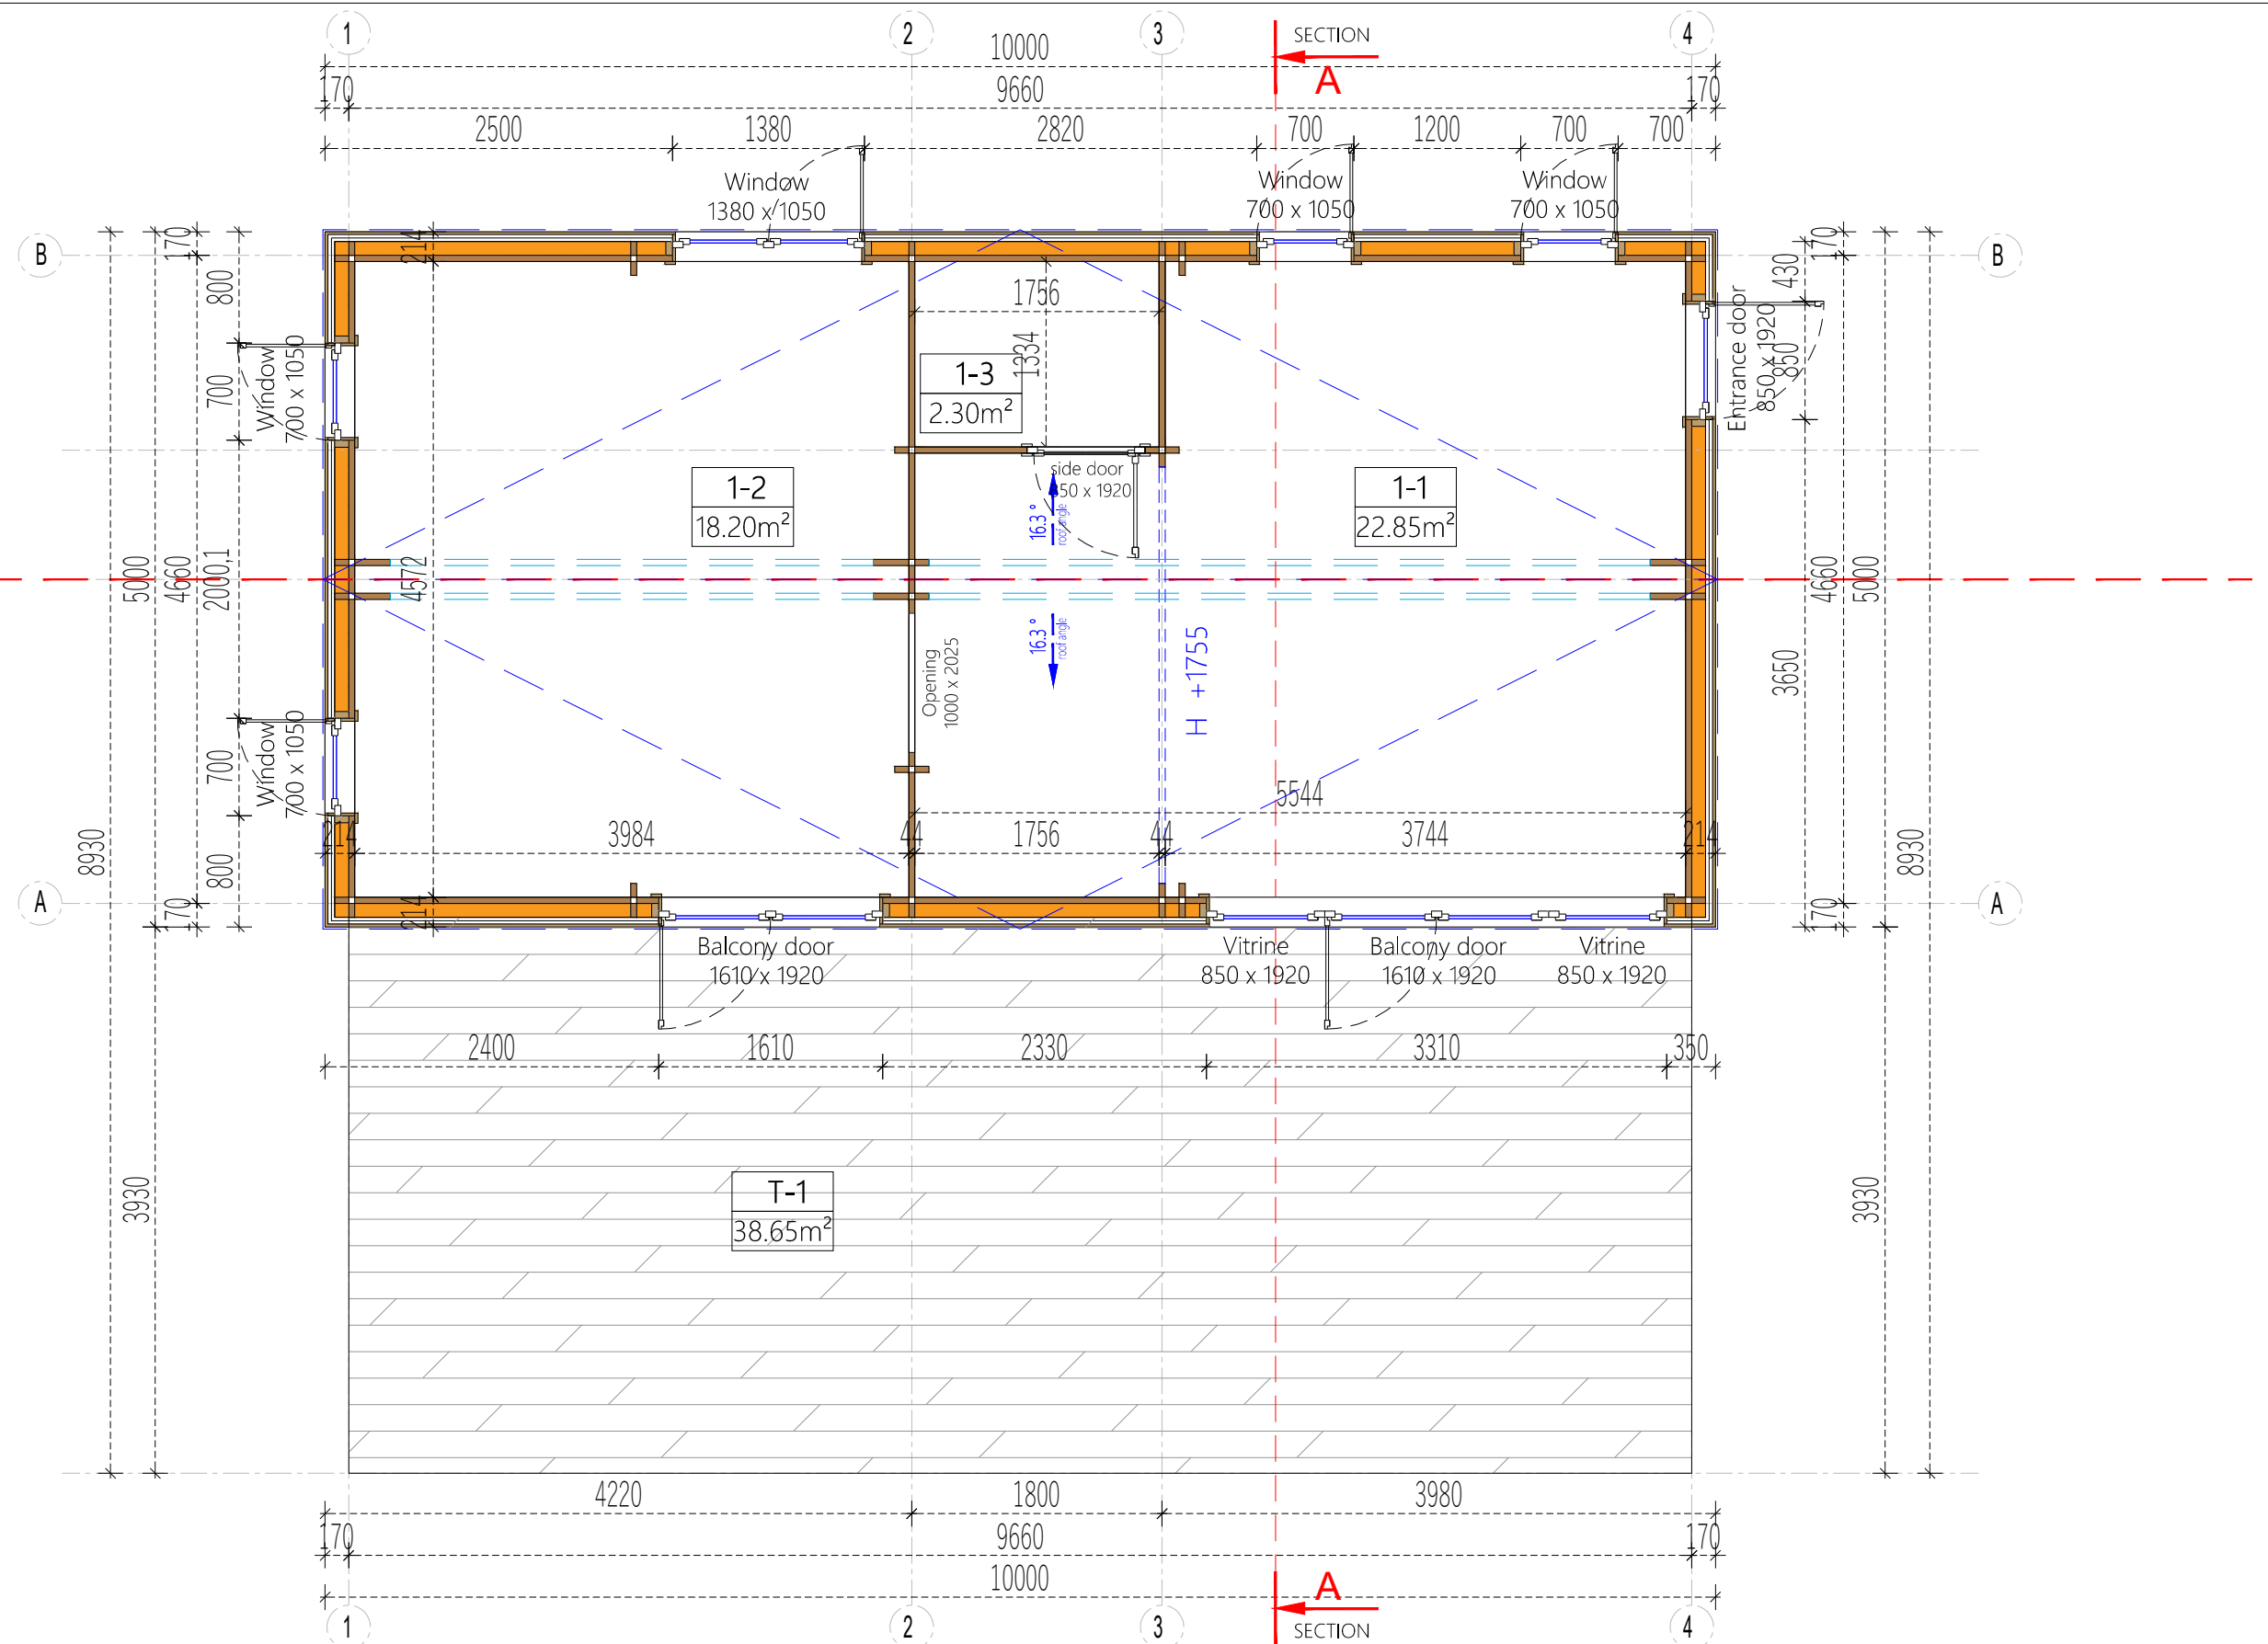

|             |                             |      |  |                |          |                |     |      |   |                    |           |
|-------------|-----------------------------|------|--|----------------|----------|----------------|-----|------|---|--------------------|-----------|
| Project Nr. | dwg ref;100/2055/2026 Rev A |      |  | Interior area  | 43.35 m² | Wall thickness |     | 44+C | F.A.   | Paper size / scale | A3 / 1:50 |
| L_146108    |                             |      |  | Buil - up area | - m²     | Built height   | min | 2092 | <div>1 cm - 0.50 meter</div> <div>01.00 m2.00 m3.00 m4.00 m</div> <div><div></div><div>2 cm4 cm6 cm8 cm</div></div> |                    |           |
| 2025-12-18  | Name                        | Date |  | Roof angle     | 16.30 °  |                | max | 2767 |   |                    |           |
|             |                             |      |  | Roof area      | 52.55 m² |                | -   |      |   |                    |           |
|             |                             |      |  | Description    |          | GROUND FLOOR   |     |      |   |                    |           |