


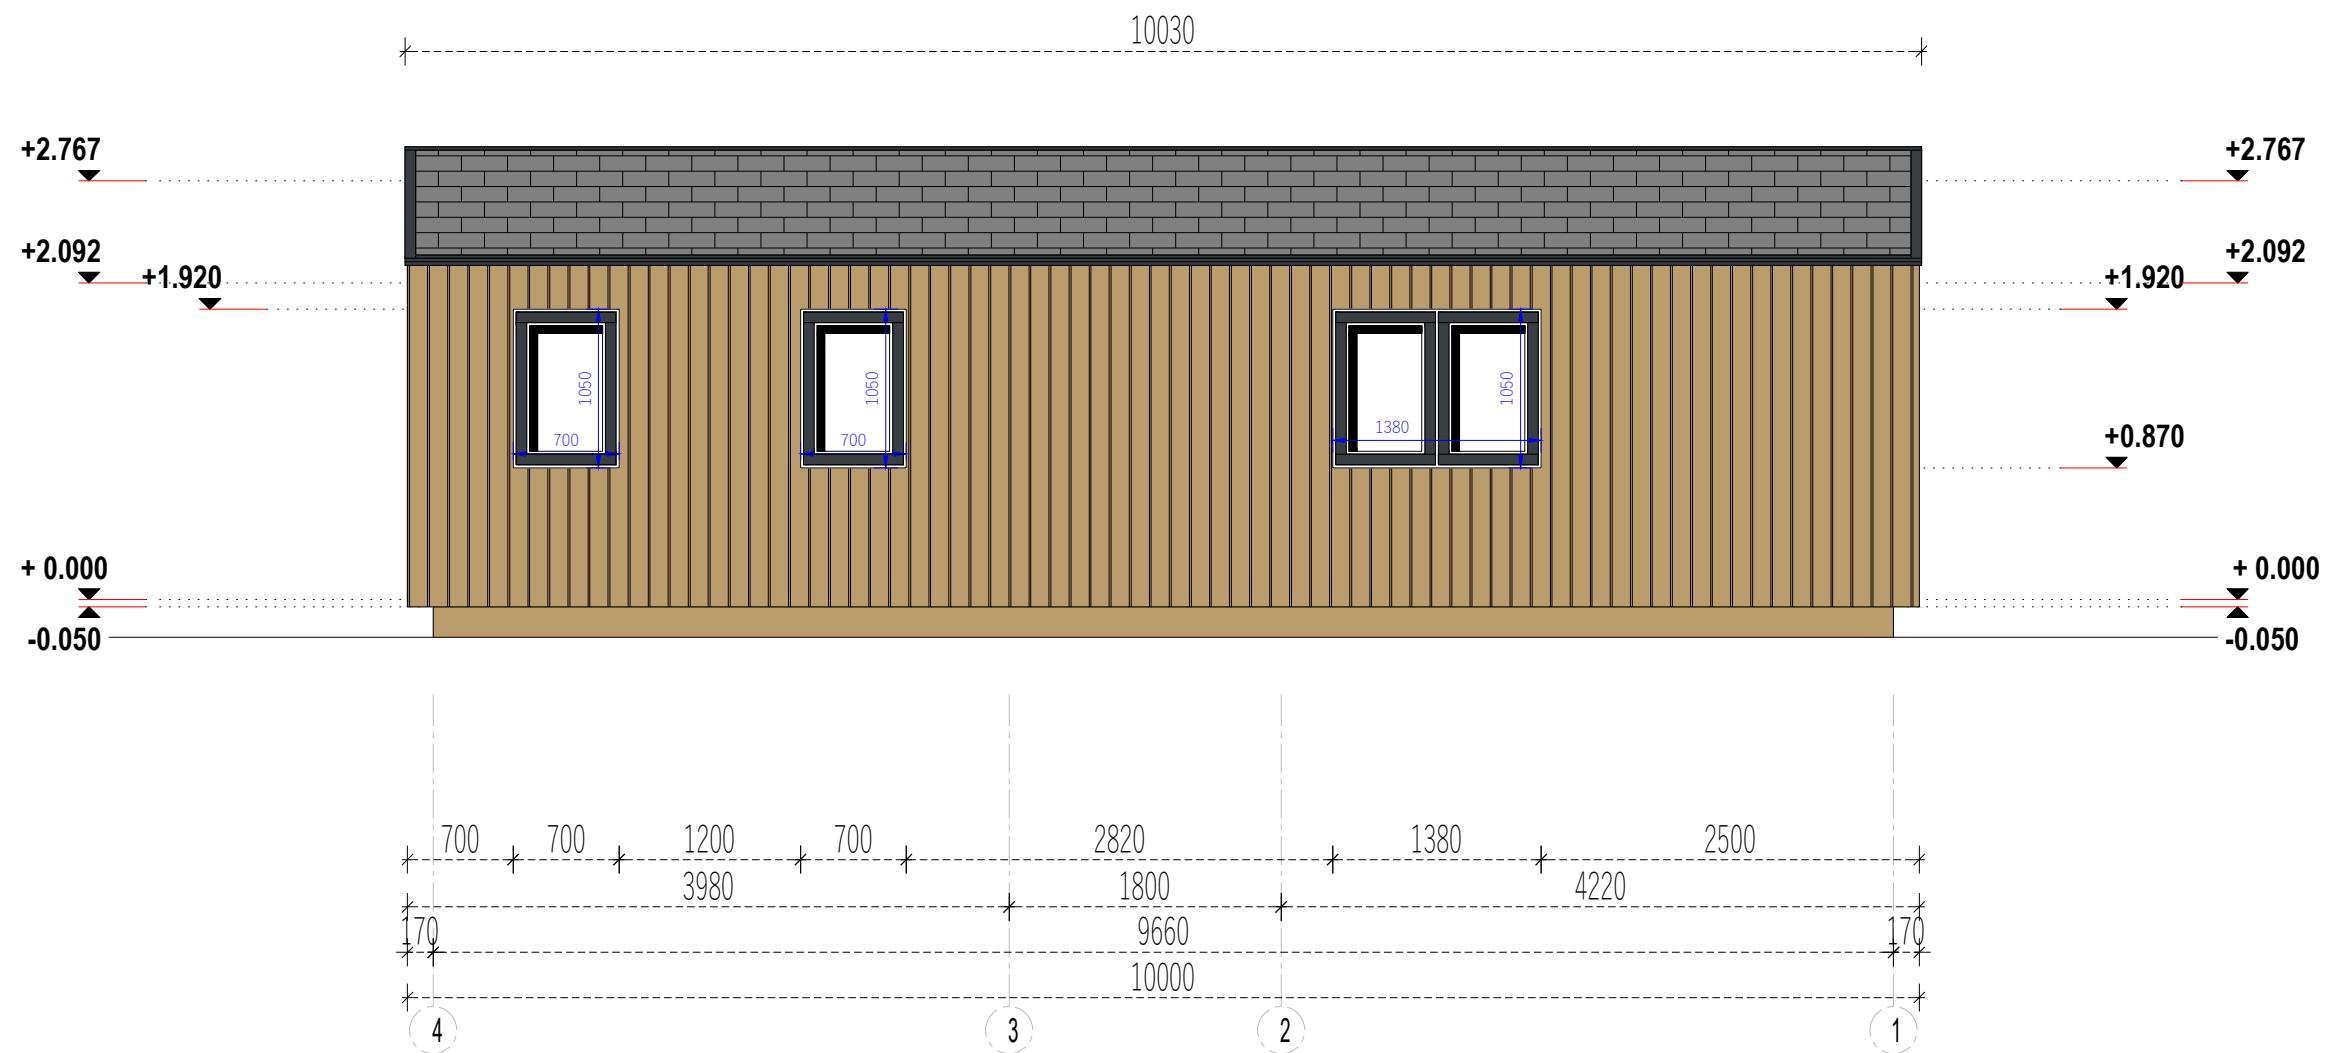

proposed South West Elevation

	Project Nr.	Sheet Four			Interior area	43.35 m²	Wall thickness		44+C	F.A.	Paper size / scale	A3 / 1:50
	L_146108				Buil - up area	- m²	Built height	min	2092	1 cm - 0.50 meter 01.00 m2.00 m3.00 m4.00 m 2 cm4 cm6 cm8 cm		
	2025-12-18	Name	Date		Roof angle	16.30 °		max	2767			
					Roof area	52.55 m²		-				
					Description		FACADE	4-1				