

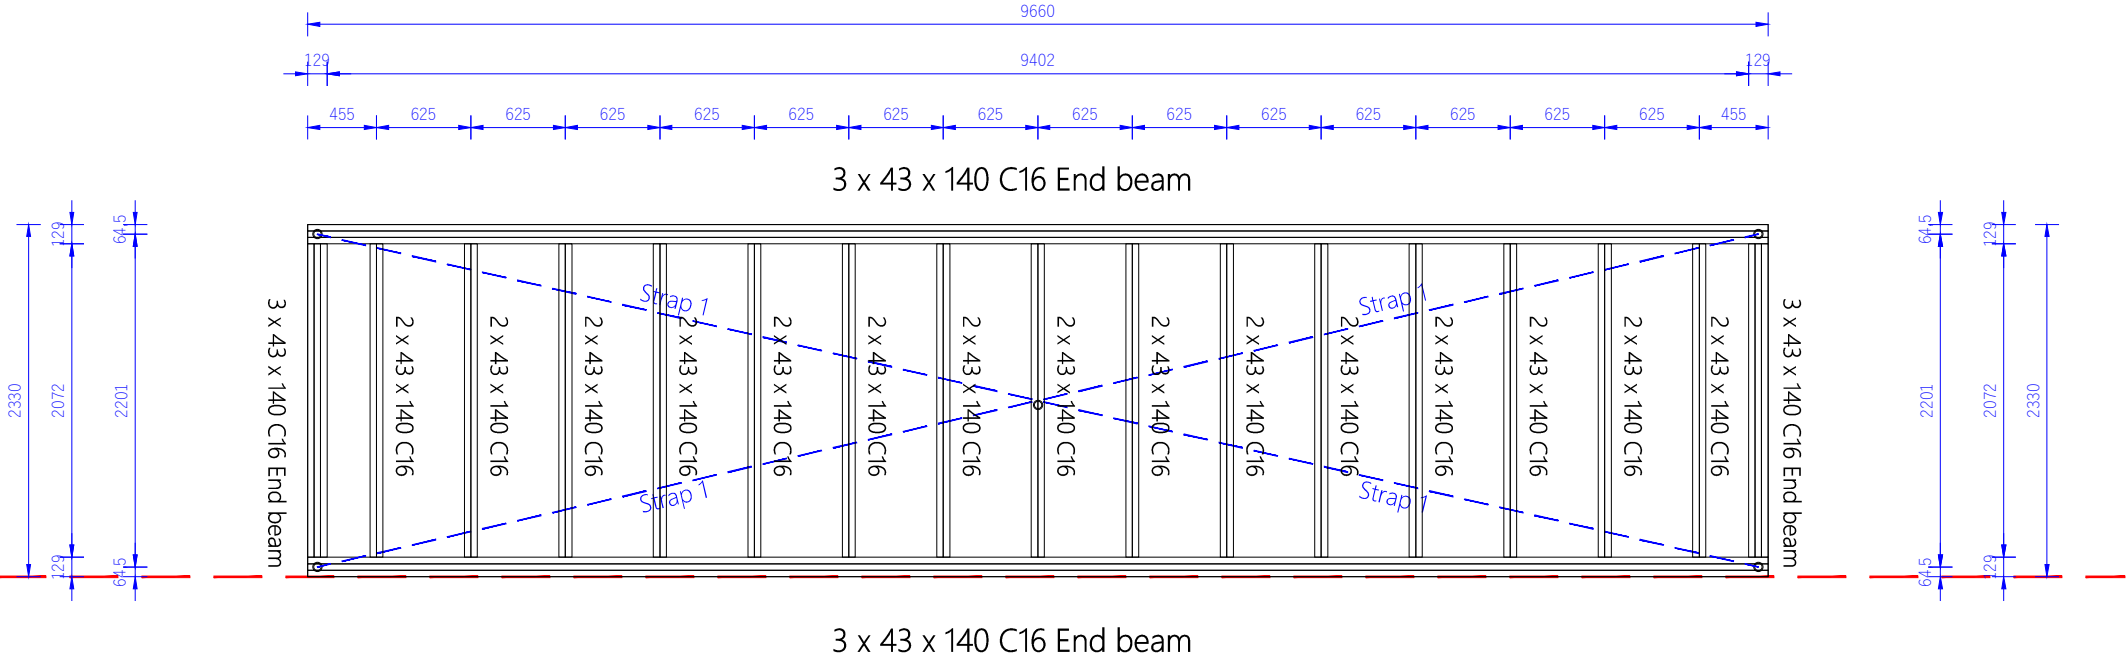


SIDE A

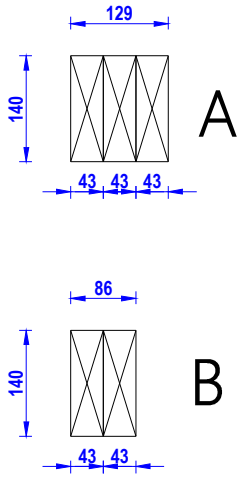

SIDE B

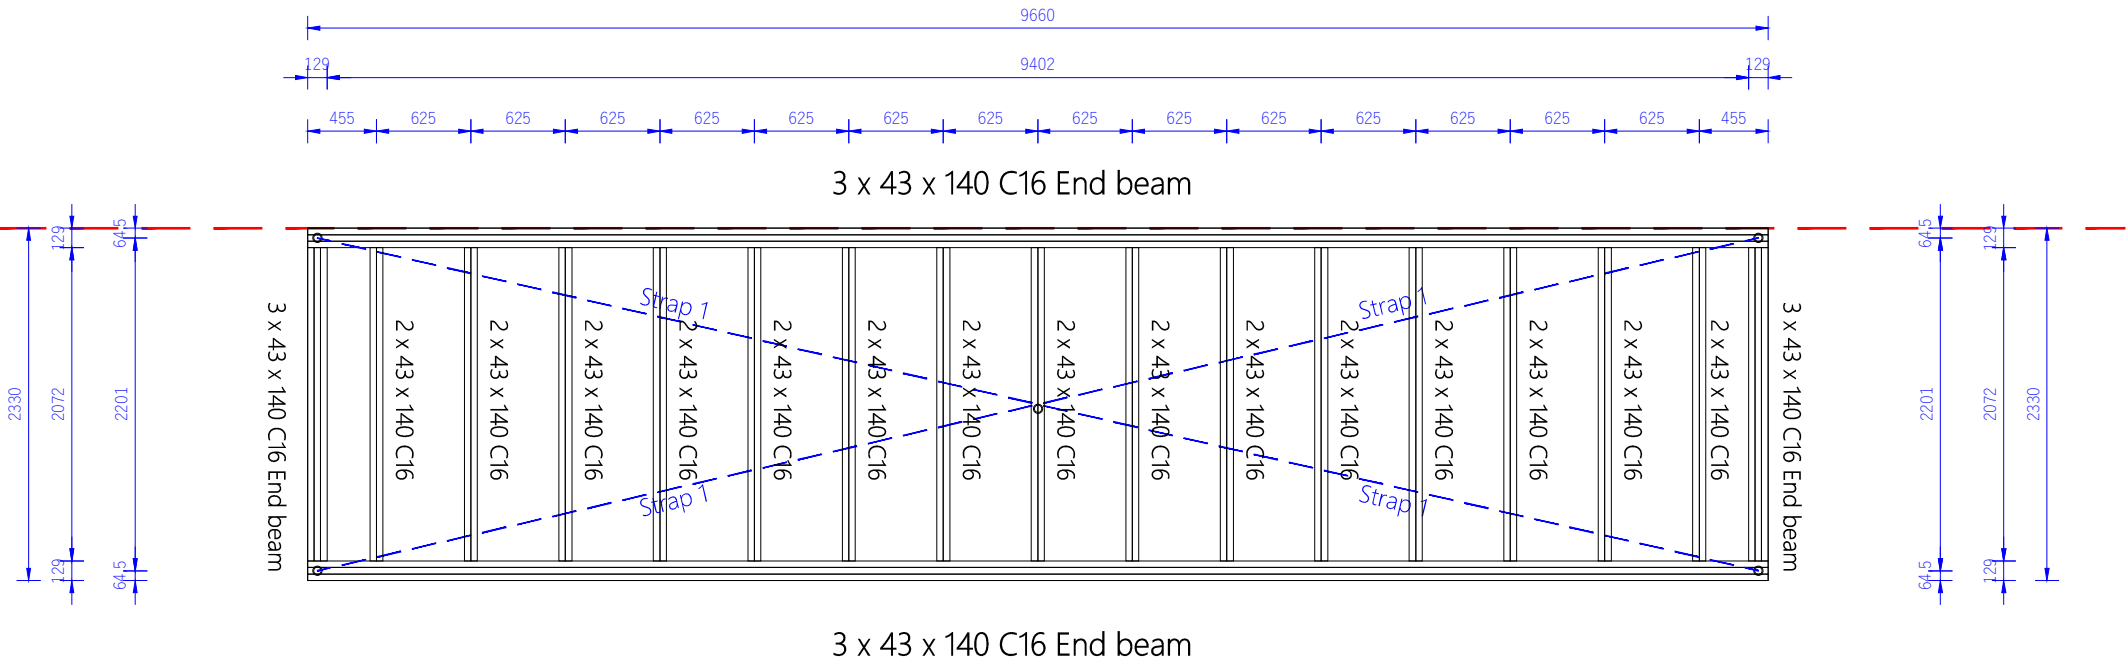

|  |             |  |      |      |                |             |                |          |                 |                                                                                               |                    |           |      |
|--|-------------|--|------|------|----------------|-------------|----------------|----------|-----------------|-----------------------------------------------------------------------------------------------|--------------------|-----------|------|
|  | Project Nr. |  |      |      | Interior area  | 43.35 m²    | Wall thickness |          | 44+C            | F.A.                                                                                          | Paper size / scale | A3 / 1:50 |      |
|  | L_146108    |  |      |      | Buil - up area | - m²        | Built height   | min      | 2092            | <div>1 cm - 0.50 meter</div> <div>01.00 m2.00 m3.00 m4.00 m</div> <div>2 cm4 cm6 cm8 cm</div> |                    |           |      |
|  | 2025-12-18  |  | Name | Date |                | Roof angle  |                | 16.30 °  | max             |                                                                                               |                    |           | 2767 |
|  |             |  |      |      |                | Roof area   |                | 52.55 m² | -               |                                                                                               |                    |           |      |
|  |             |  |      |      |                | Description |                |          | FOUNDATION PLAN |                                                                                               |                    |           |      |