


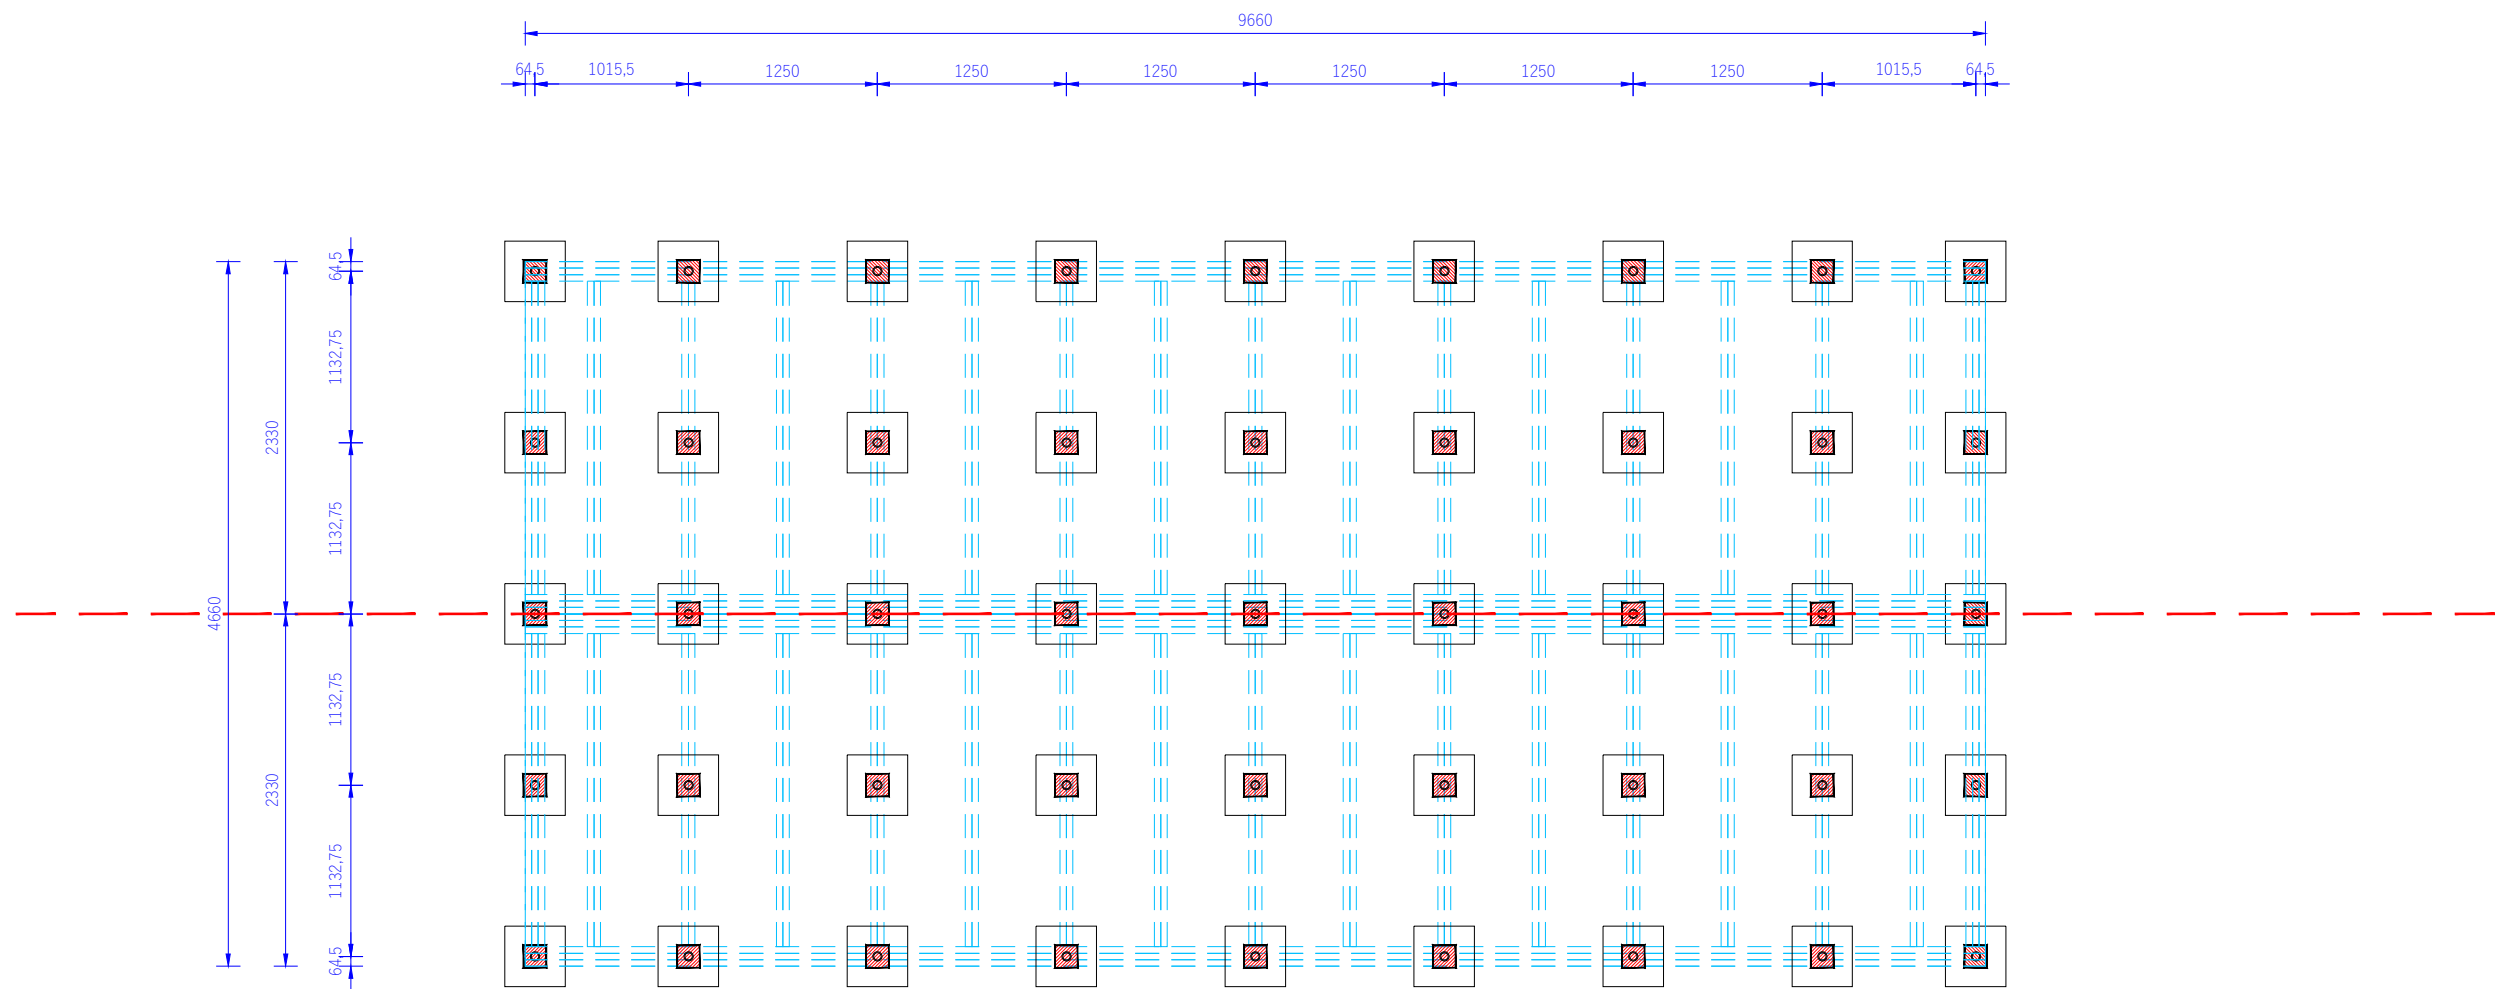

	Project Nr.				Interior area	43.35 m²	Wall thickness		44+C	F.A.	Paper size / scale	A3 / 1:50	
	L_146108				Buil - up area	- m²	Built height	min	2092	1 cm - 0.50 meter 01.00 m2.00 m3.00 m4.00 m 2 cm4 cm6 cm8 cm			
	2025-12-18		Name	Date		Roof angle		16.30 °	max				2767
						Roof area		52.55 m²	-				
						Description		FOUNDATION PLAN					