


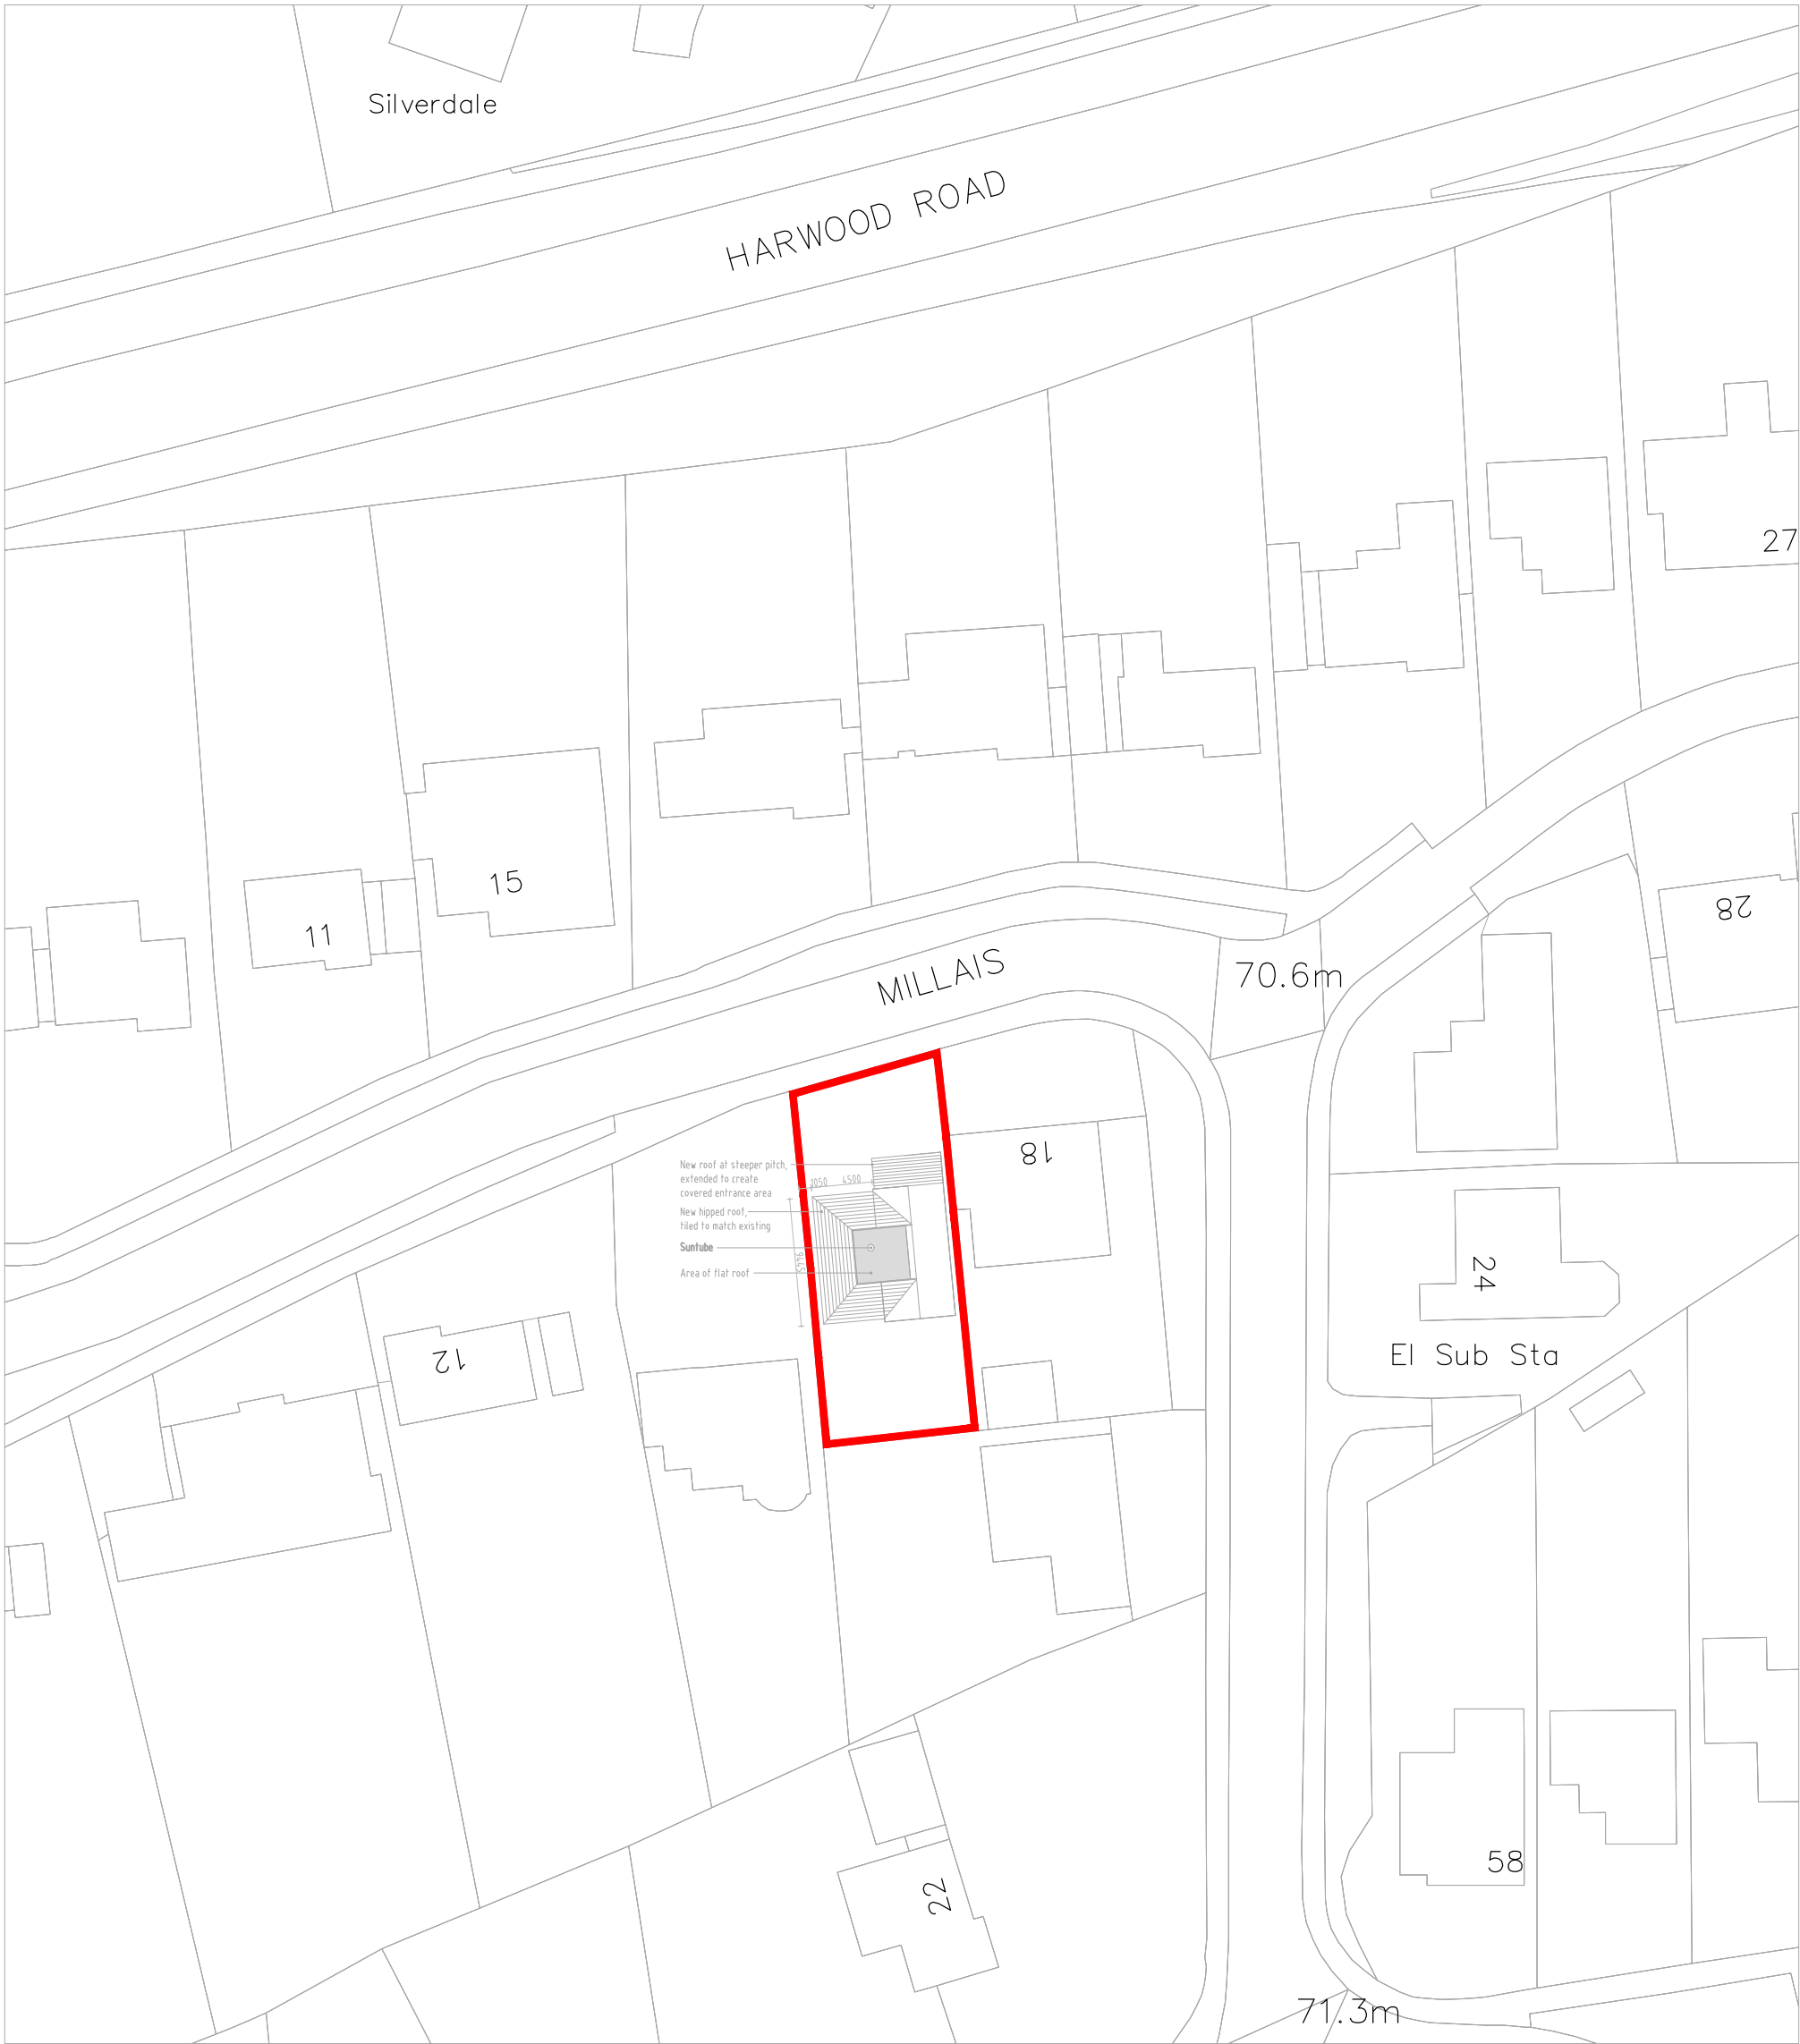

ReQuestAPlan
Map number: TQRQM21278082833761
Title: 16 Millais, Horsham, West Sussex RH13 6BS
Map Produced for: Mr & Mrs L Randall
? Crown copyright and database rights 2021 OS 100042766
Project ID:
Date of Purchase: 05-10-2021
1 Years subscription from 05-10-2021 for 1 workstation.

Block Plan (scale 1:500)
16 Millais
Horsham
West Sussex RH13 6BS

