


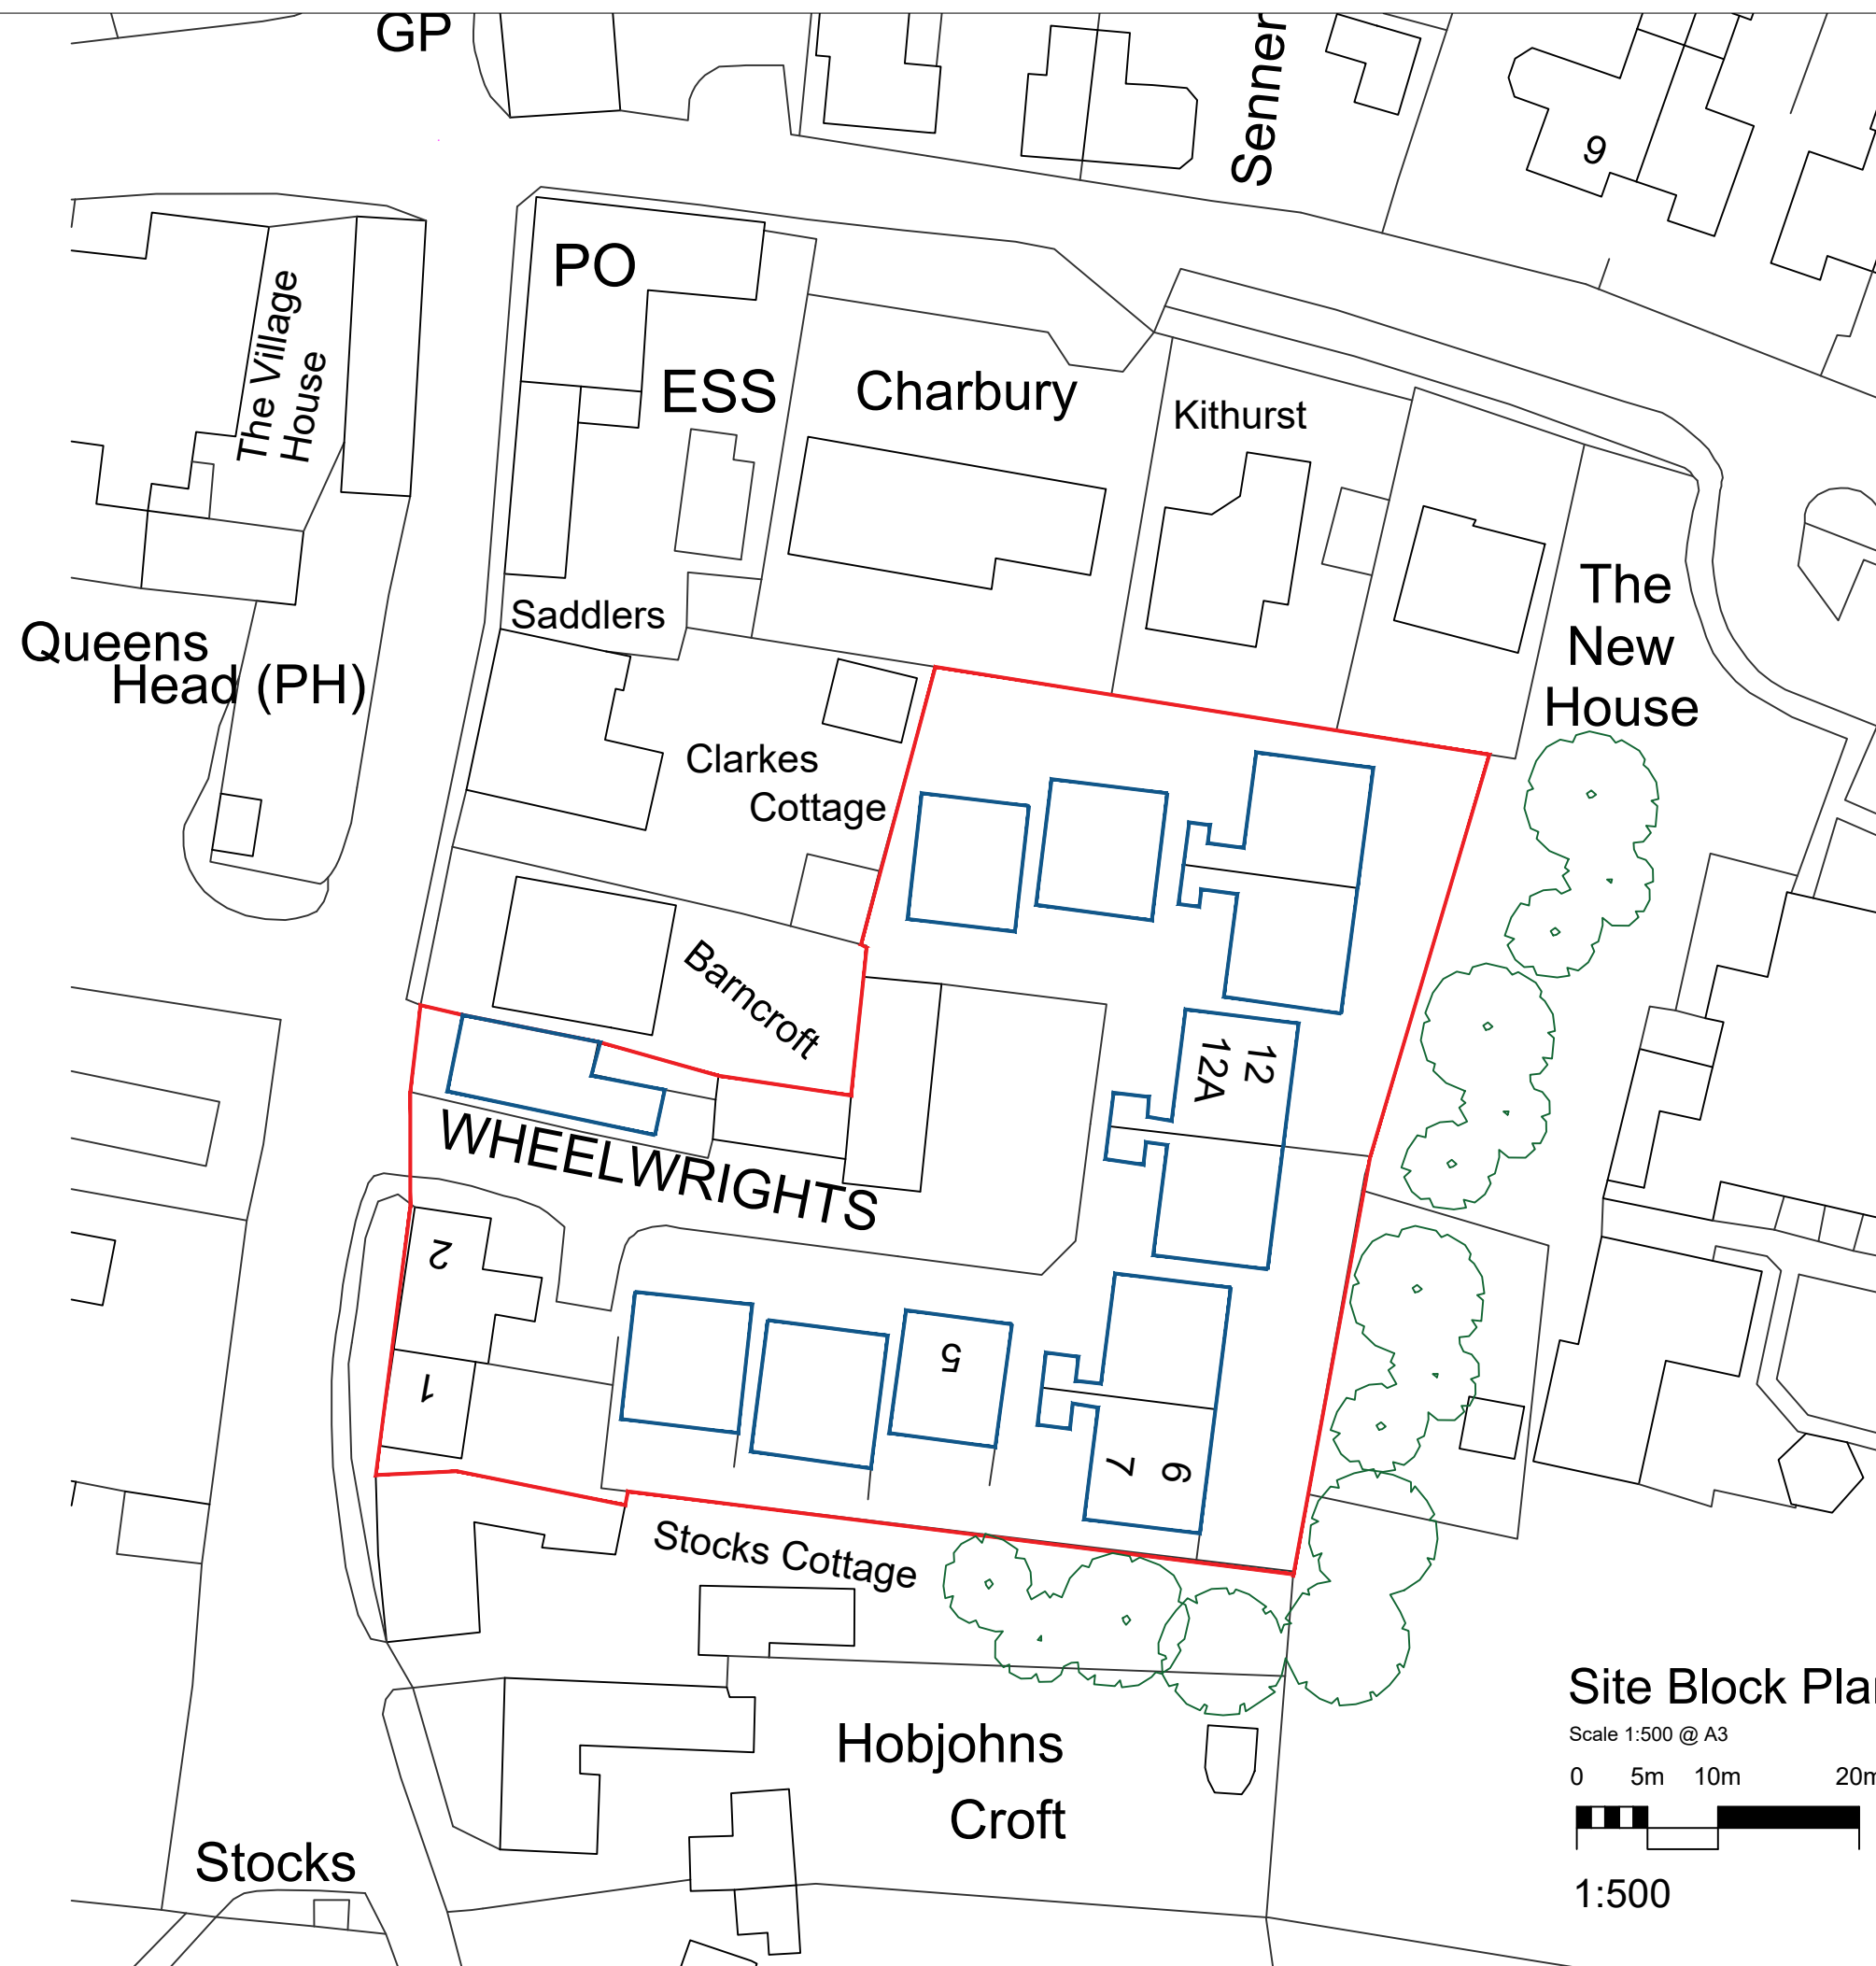


Site Block Plan
Scale 1:500 @ A3
0 5m 10m 20m
1:500

Notes

Legend:
Proposed Properties - —
Proposed properties have been highlighted in blue

Rev	Description	Date	Dr by	App by
original by	date created		approved by	
GH	07/2021		AHR	

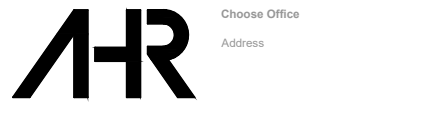

client
FirstPort Retirement Property Services

project
Wheelwrights, West Chillington

drawing
Site Block Plan

project number		scale
2021.00016.050		1:1250 @A3
drawing number	rev	issue status
006	-	For Planning

This drawing is to be read in conjunction with all related drawings. All dimensions must be checked and verified on site before commencing any work or producing shop drawings. The originator should be notified immediately of any discrepancy. This drawing is copyright and remains the property of AHR.