


Notes

THIS DRAWING READ IN CONJUNCTION WITH :

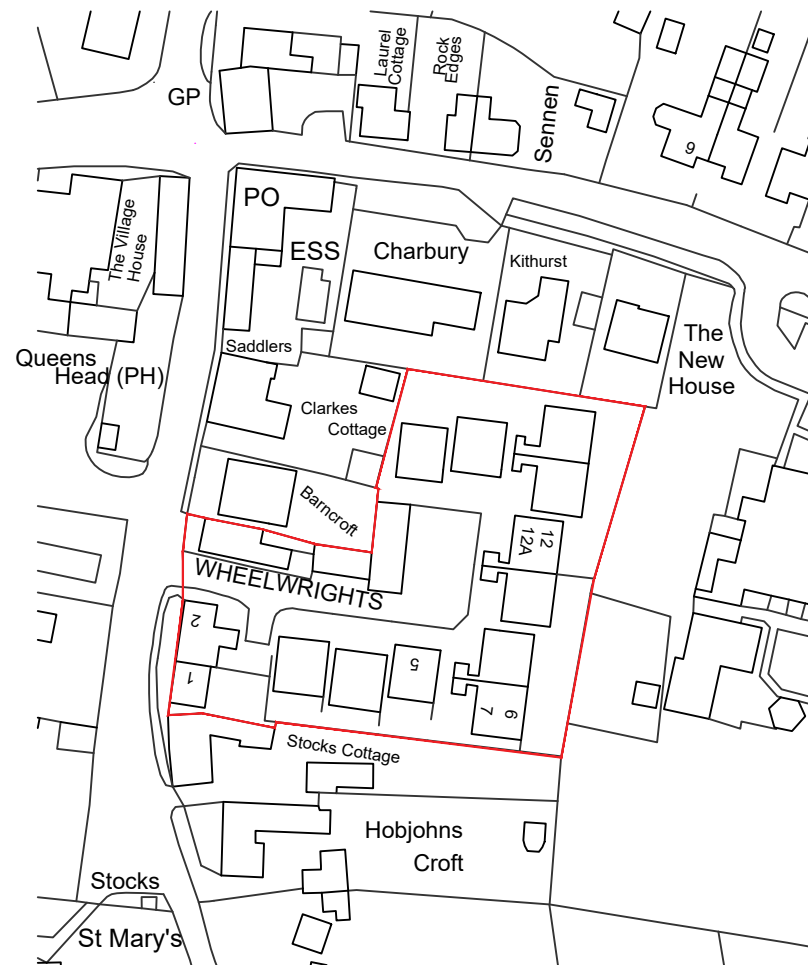

Site Location Plan

Scale 1:1250 @ A3

0 10m 20m 50m



1:1250

Rev	Description	Date	Dr by	App by
original by	date created	approved by		
GH	07/2021	AHR		



client
FirstPort Retirement Property Services

project
Wheelwrights, West Chillington

drawing
Site Location Plan

project number		scale
2021.00016.050		1:1250 @A3
drawing number	rev	issue status
001	A	For Planning

This drawing is to be read in conjunction with all related drawings. All dimensions must be checked and verified on site before commencing any work or producing shop drawings. The originator should be notified immediately of any discrepancy. This drawing is copyright and remains the property of AHR.