




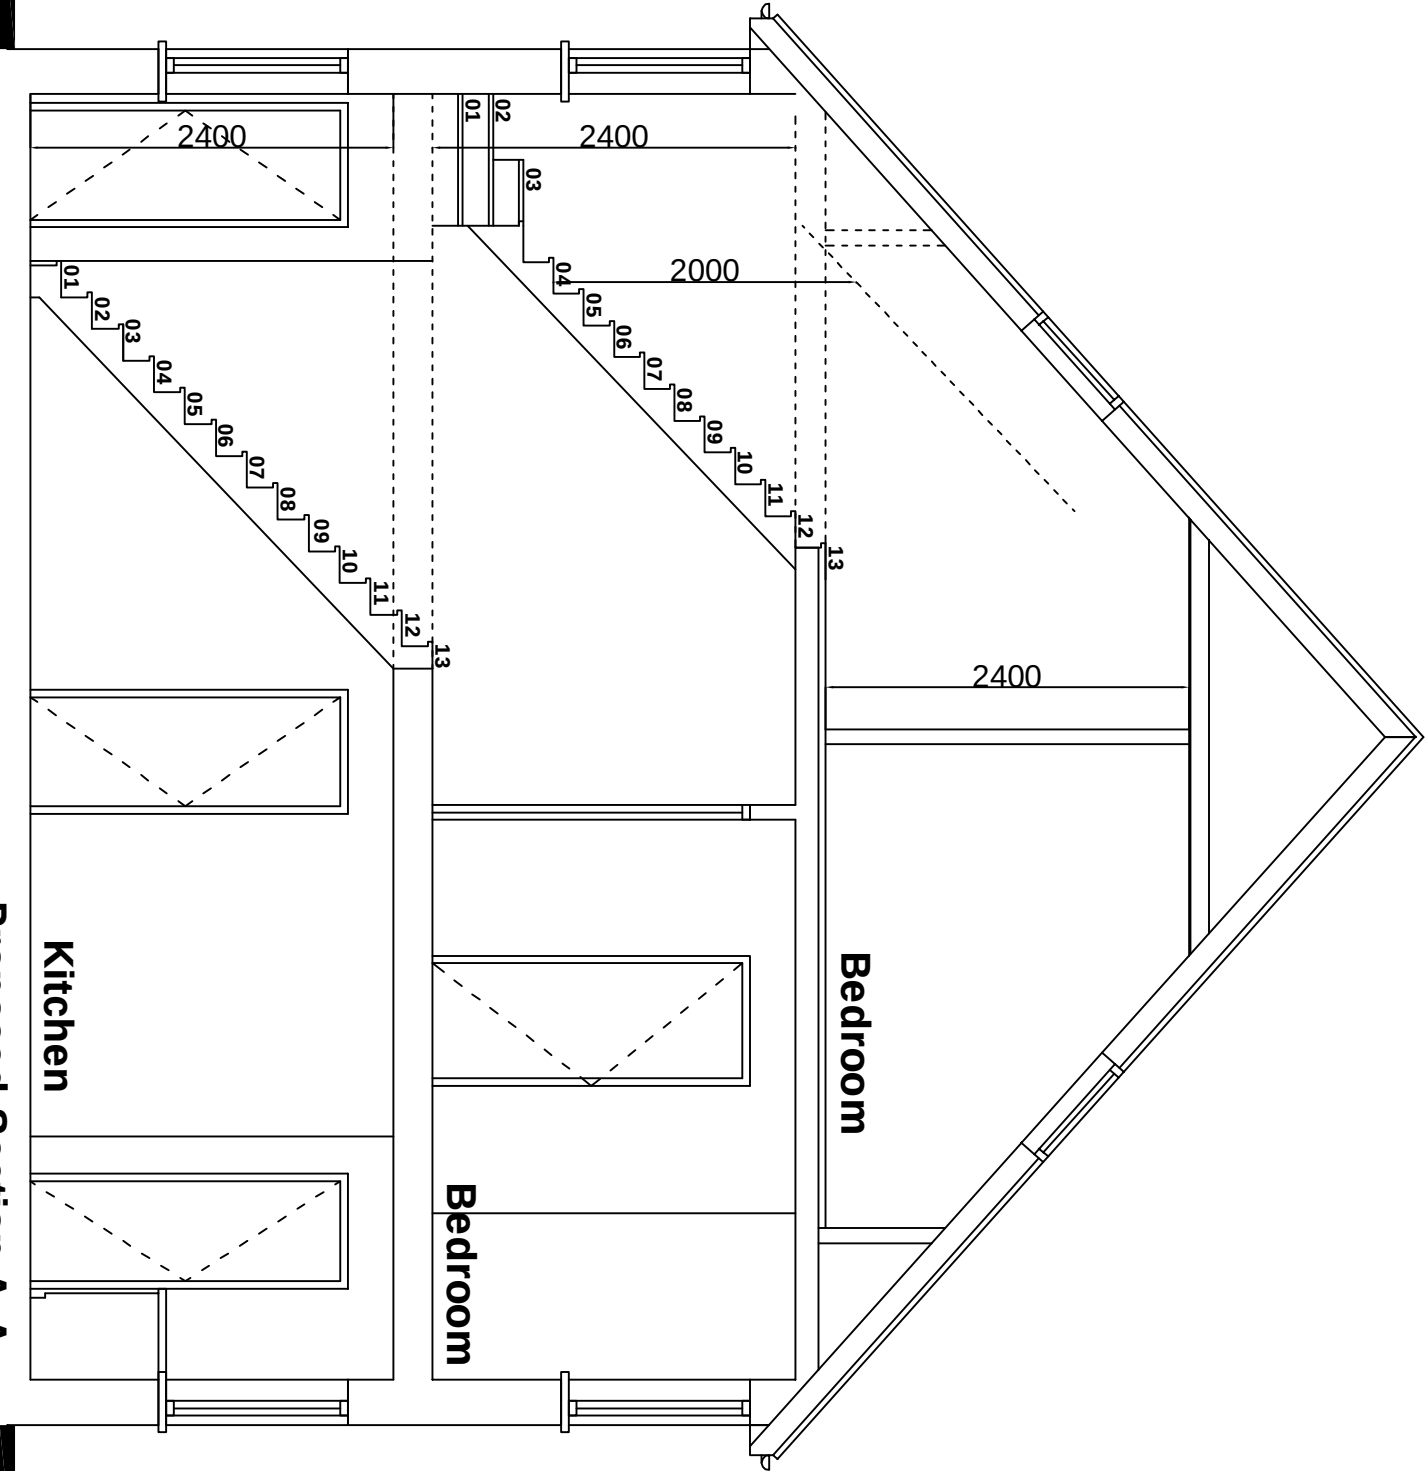

Proposed Section A-A

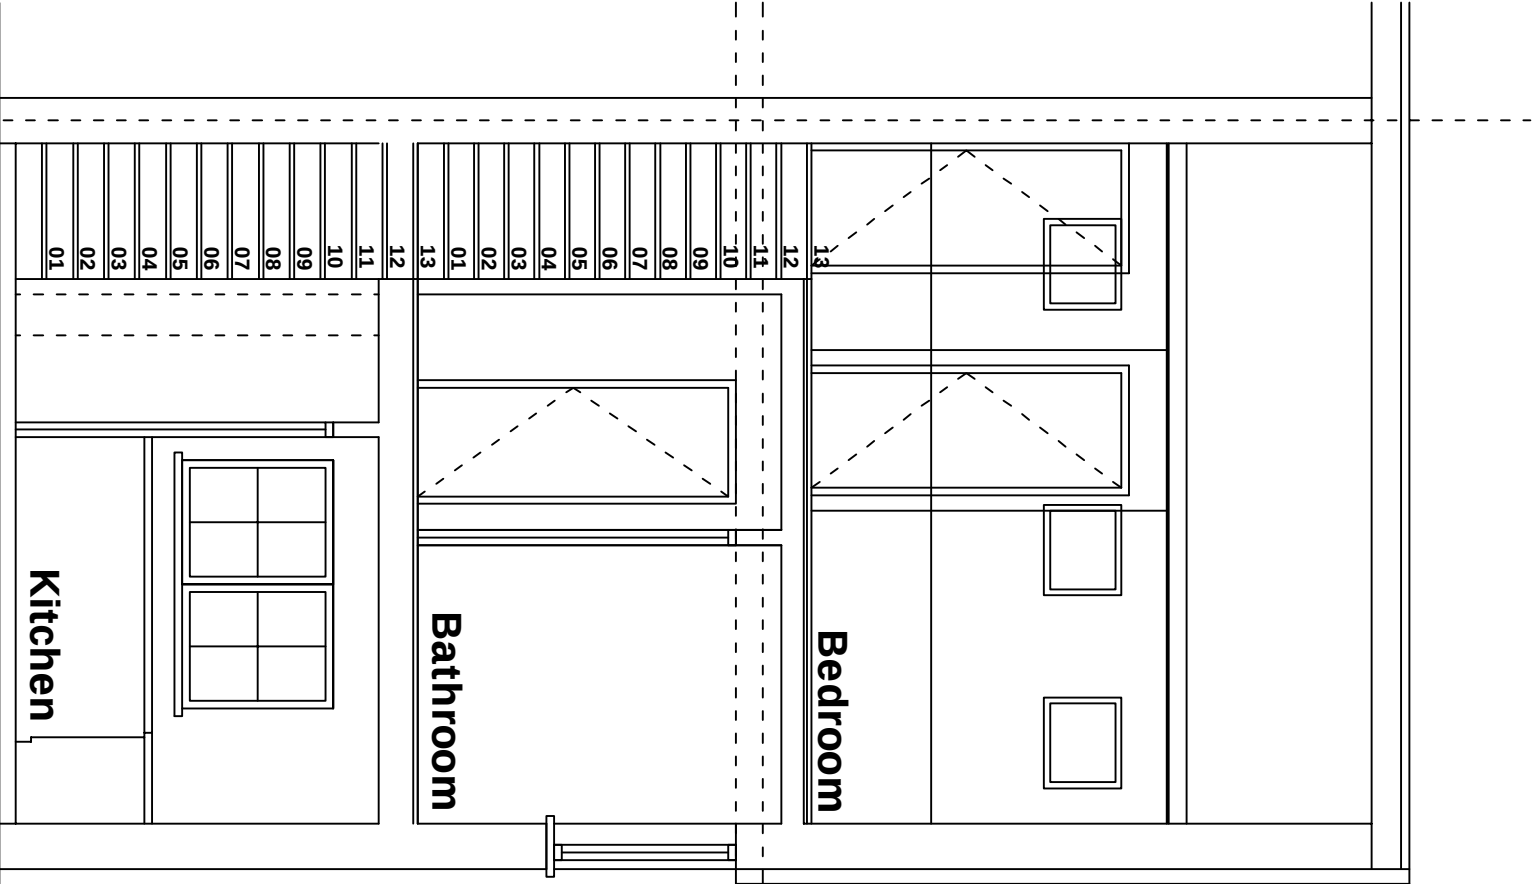

Proposed Section B-B

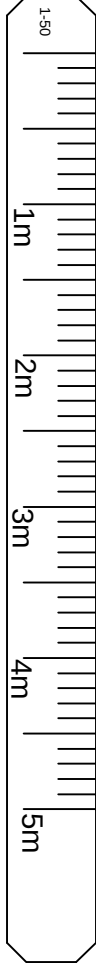

STUKENBERG ARCHITECTURAL DESIGN
17 Lindfield Close BN2 8AP
Saltdan, East Sussex

11 Banfield Gardens , Henfield

Proposed Section	
Drawing No 202	Scale 1:50 on A3 paper
Please do not scale off the plans, any critical sizes to be measured on Site	