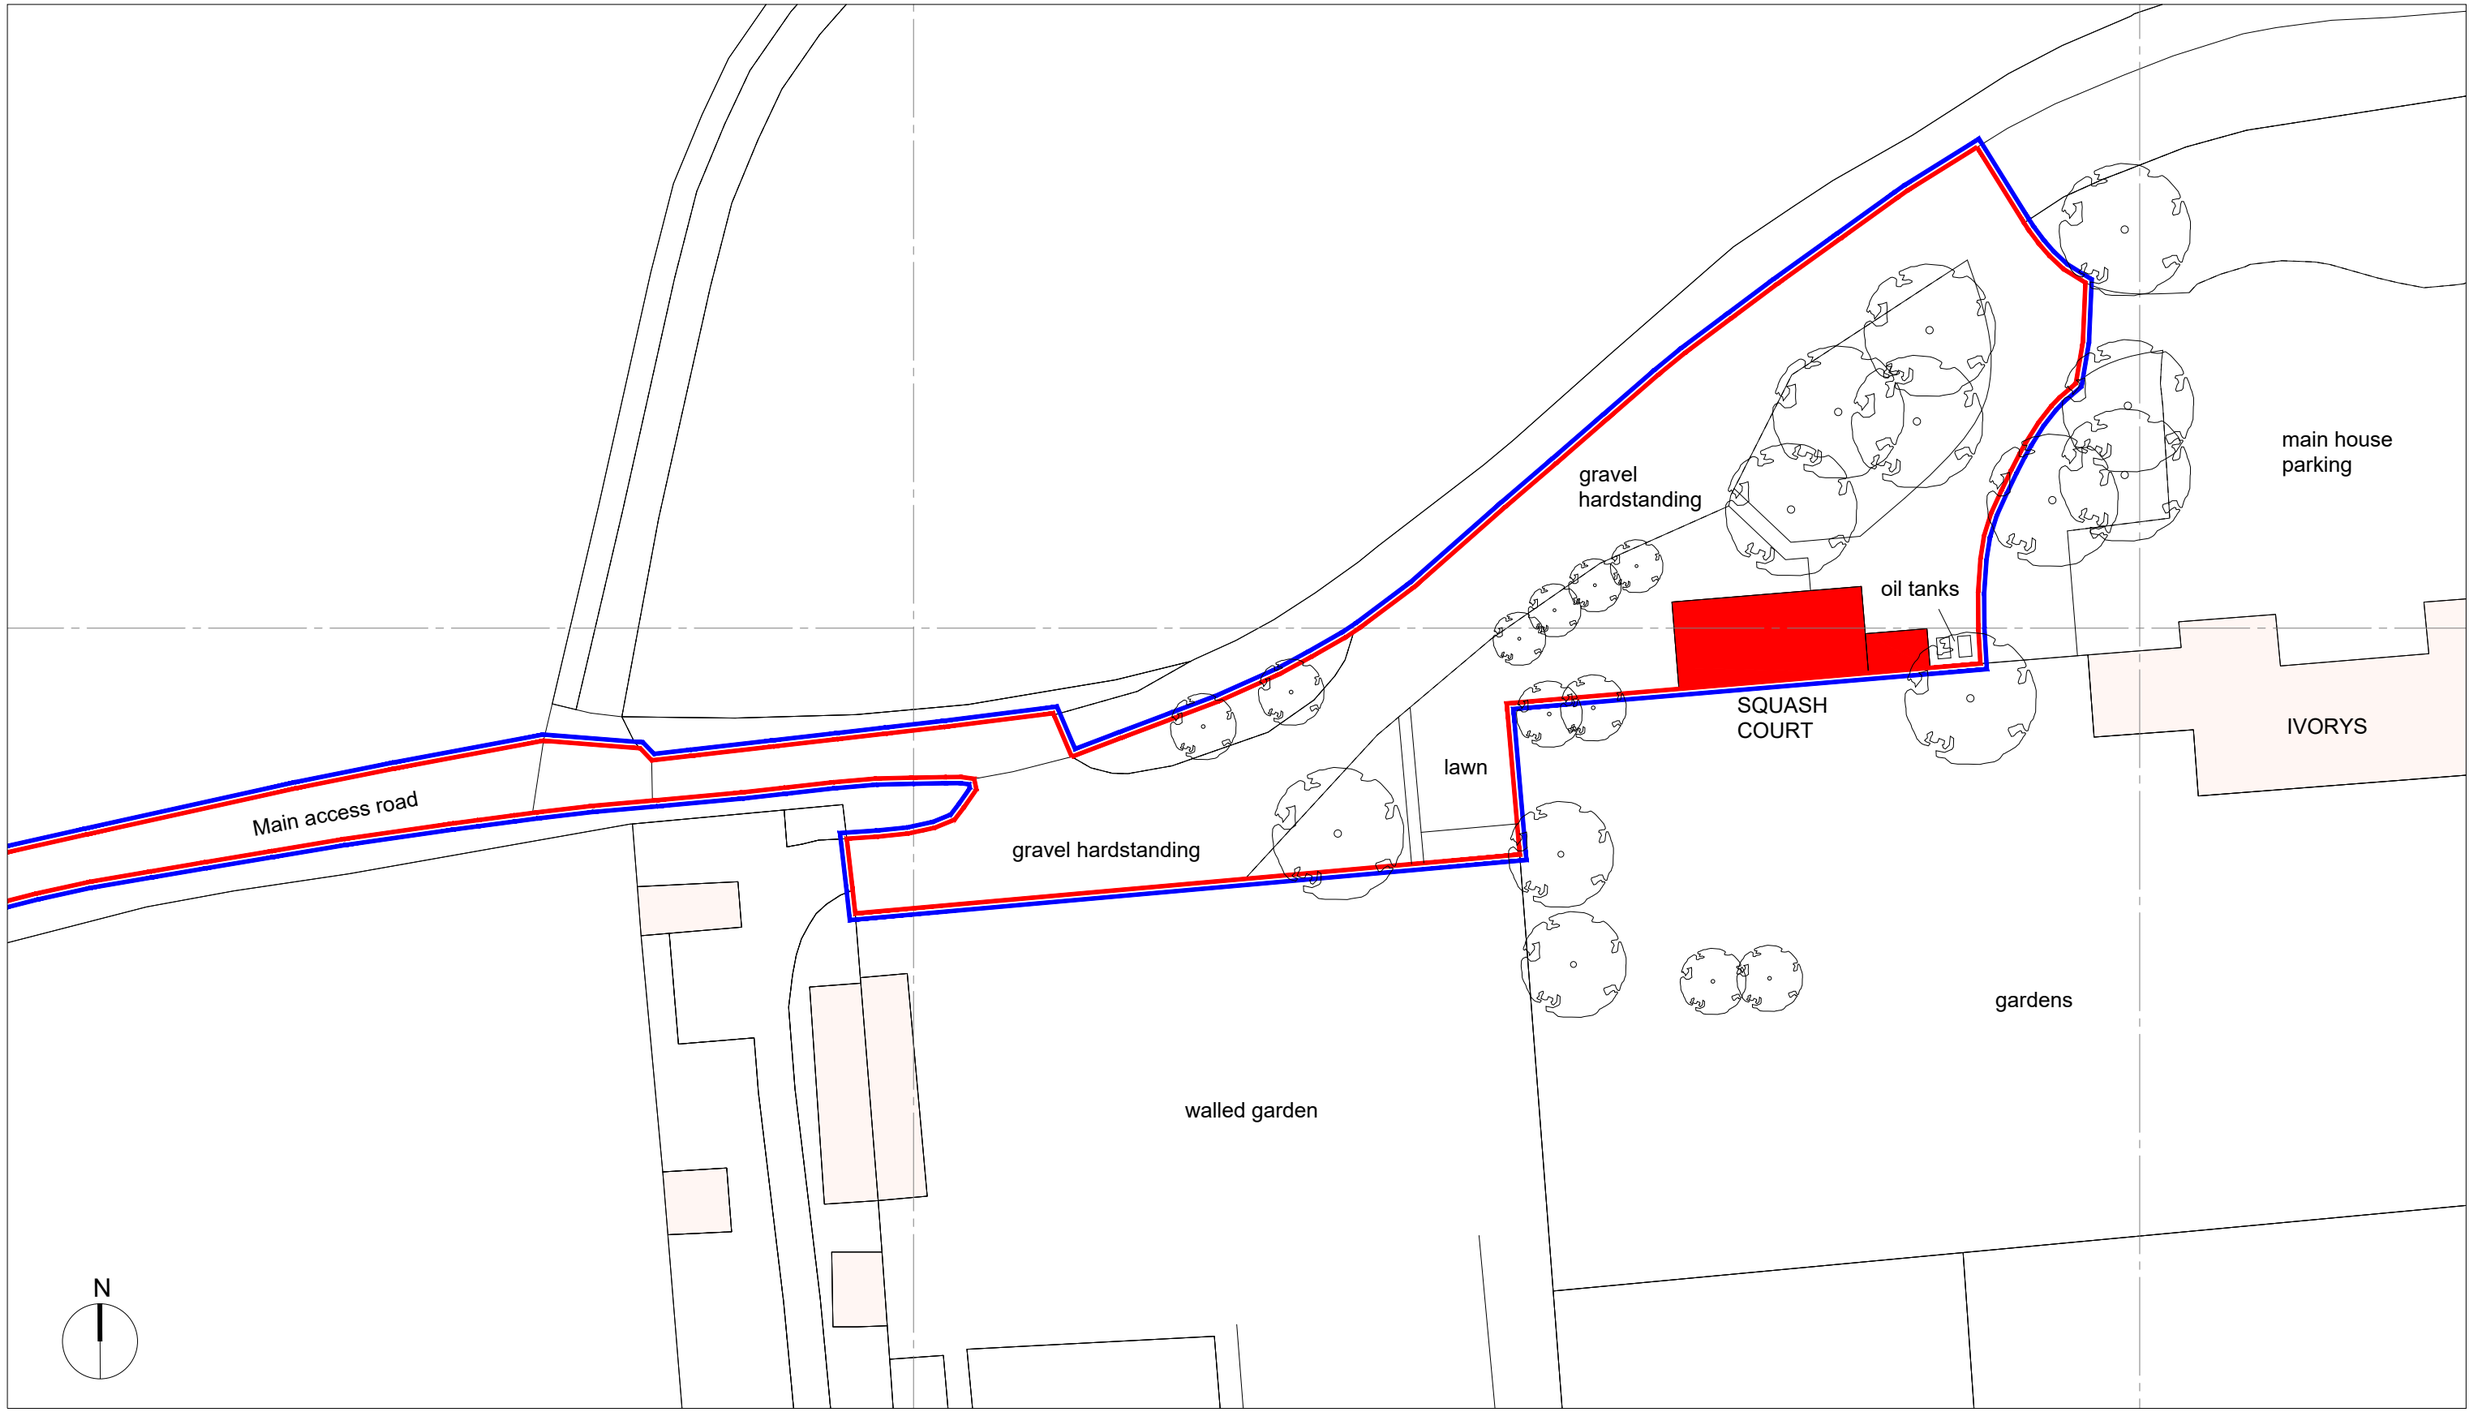


EXISTING BLOCK PLAN

0m 5m 12.5m 25m

Scale 1:500

mark alford design architecture
Heatherlands Bracken Lane Storrington West Sussex RH20 3HS
T: 01903 740033 E: office@markalforddesign.com

client: CAMELIA BOTNAR FOUNDATION

project title: SQUASH COURT BUILDING
PROPOSED CHANGE OF USE

drawing title: EXISTING BLOCK PLAN

drawn by: MSA date: AUG 24 scale: 1:500 @ A3

issue status: design ☒ BofQ ☐ construction ☐ record ☐

drawing number: **22474 / P100** revision: **P1**

This drawing may not be used or reproduced without written consent. Copyright reserved
No dimensions to be scaled from this drawing except for Planning purposes.