14 · 5 mtrs

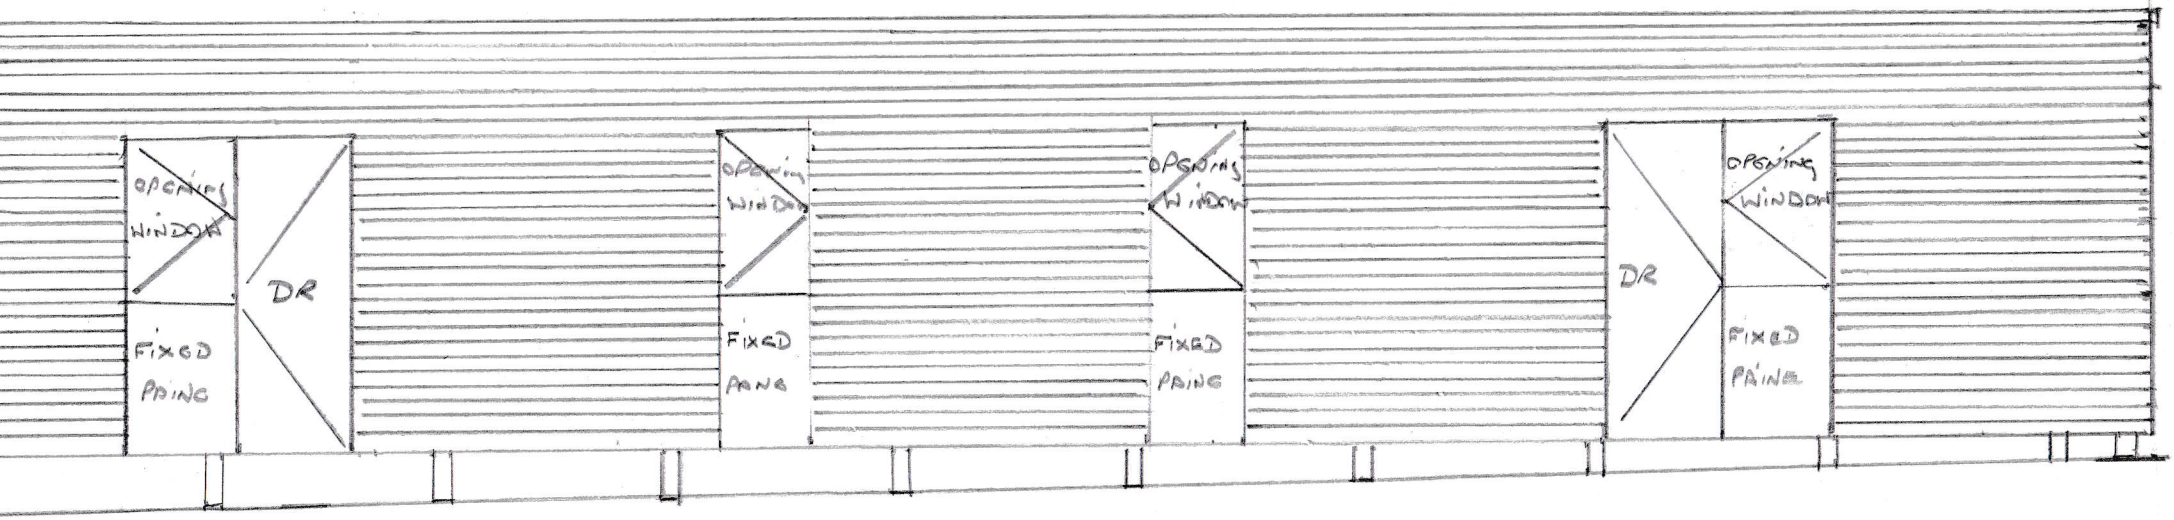

FRONT ELAVATION

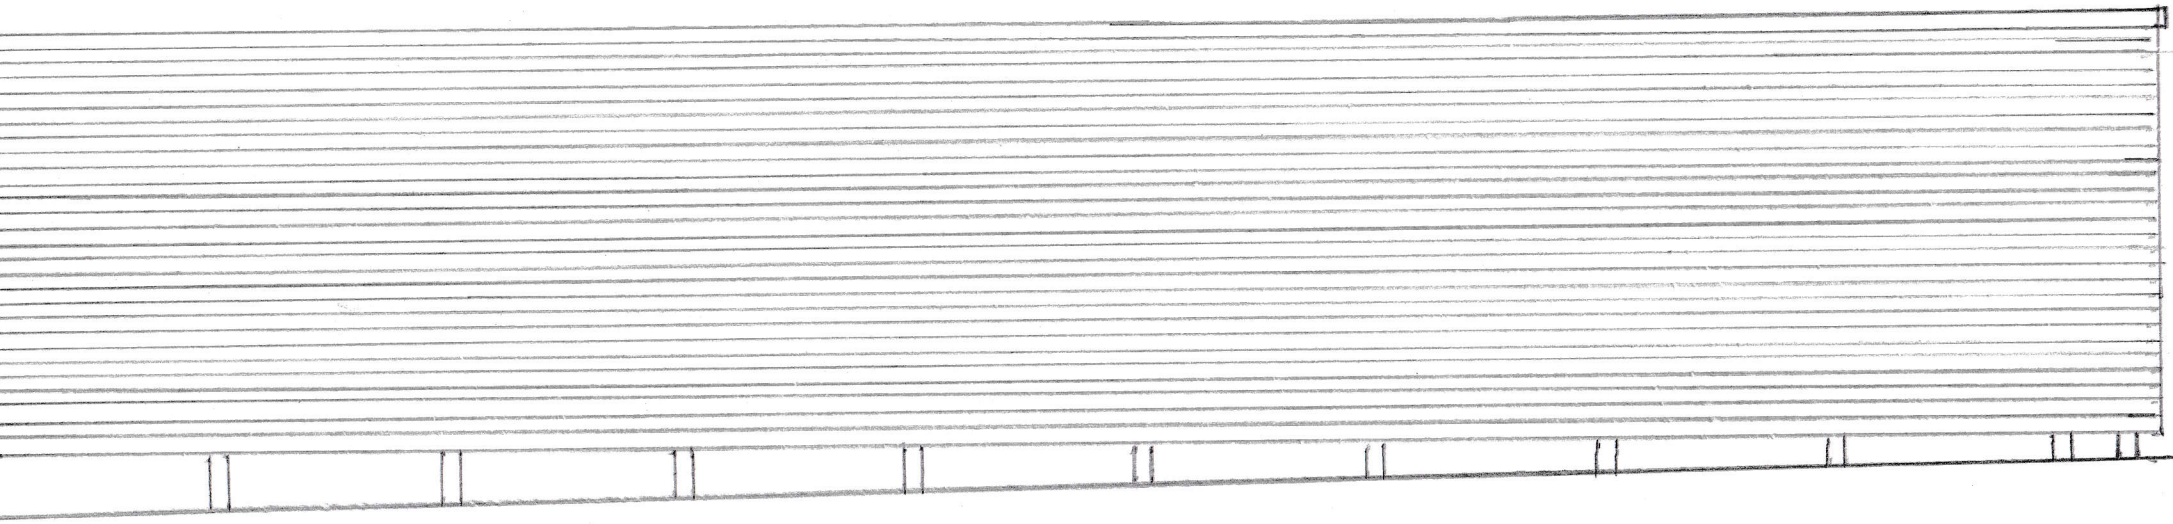

REAR ELAVATION

1 mtre 2 mts 3 mts 4 mtrs 5 mtrs

SCALE 1:50

CHESTNUTS
HORNSHILL FARM