



**Location plan drawn from an OS map downloaded from-**

*(© Crown copyright and database rights 2024 OS 100054135. Map area bounded by: 510078,115593 510478,115993. Produced on 12 December 2024 from the OS National Geographic Database. Supplied by UKPlanningMaps.com. Unique plan reference: p16f/uk/1186074/1593951)*

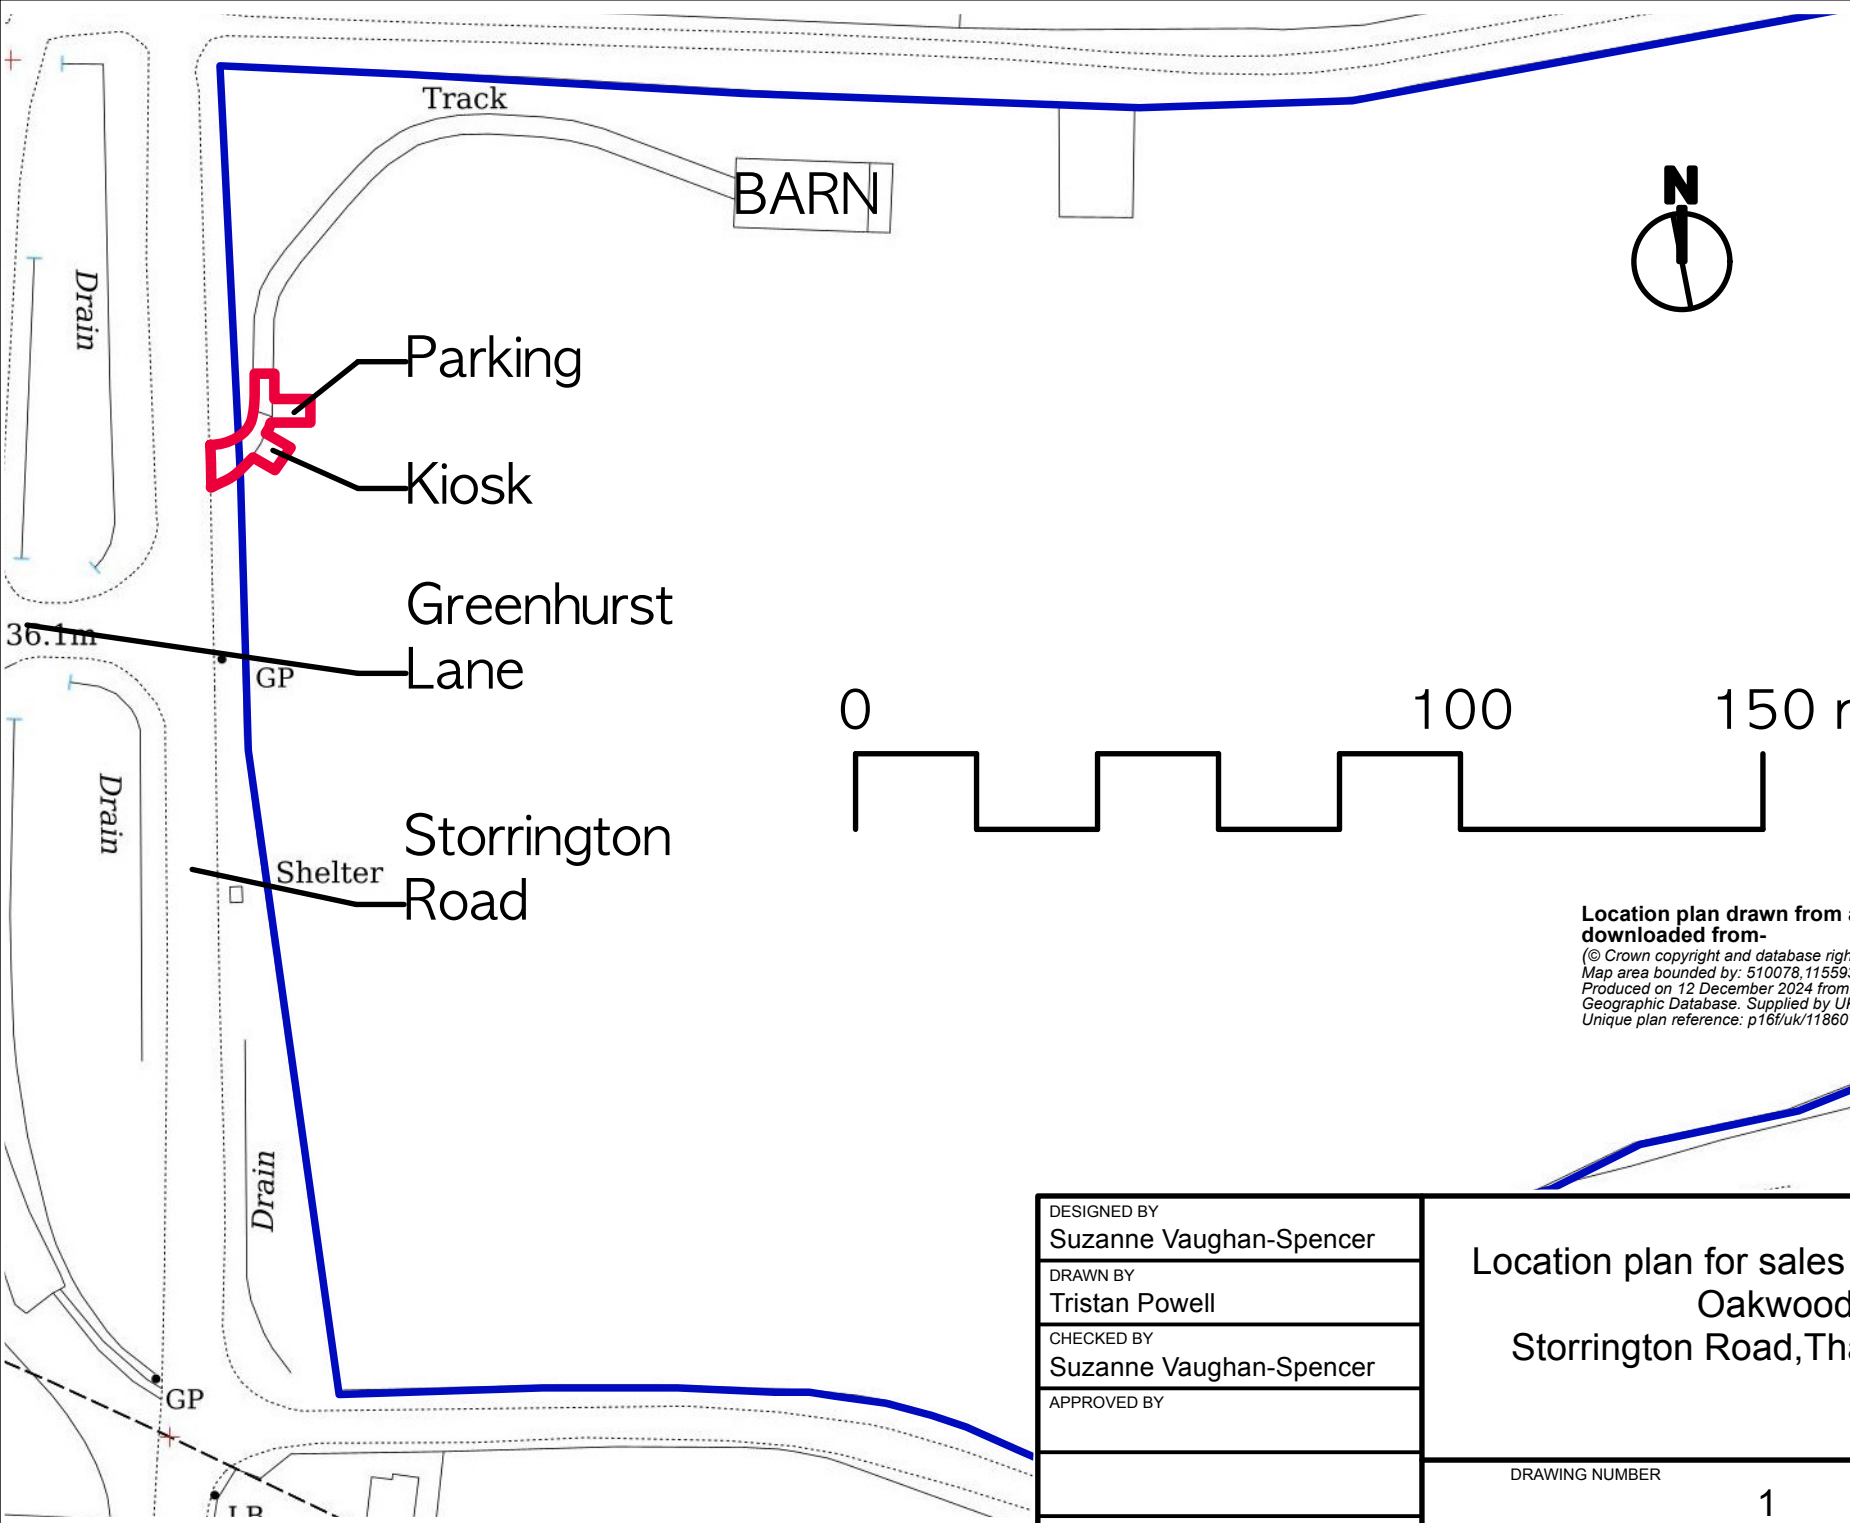

| | |
|---|---|
| DESIGNED BY | Suzanne Vaughan-Spencer |
| DRAWN BY | Tristan Powell |
| CHECKED BY | Suzanne Vaughan-Spencer |
| APPROVED BY | |

# Location plan for sales kiosk and parking at Oakwood Farm, Storrington Road,Thakham,RH20 3QT

| DRAWING NUMBER | REV | SCALE | | SHEET |
|---|---|---|---|---|
| 1 | A | 1:1250 | 05/01/25 | Sht-1 |