


0. Topographic Survey 1:100

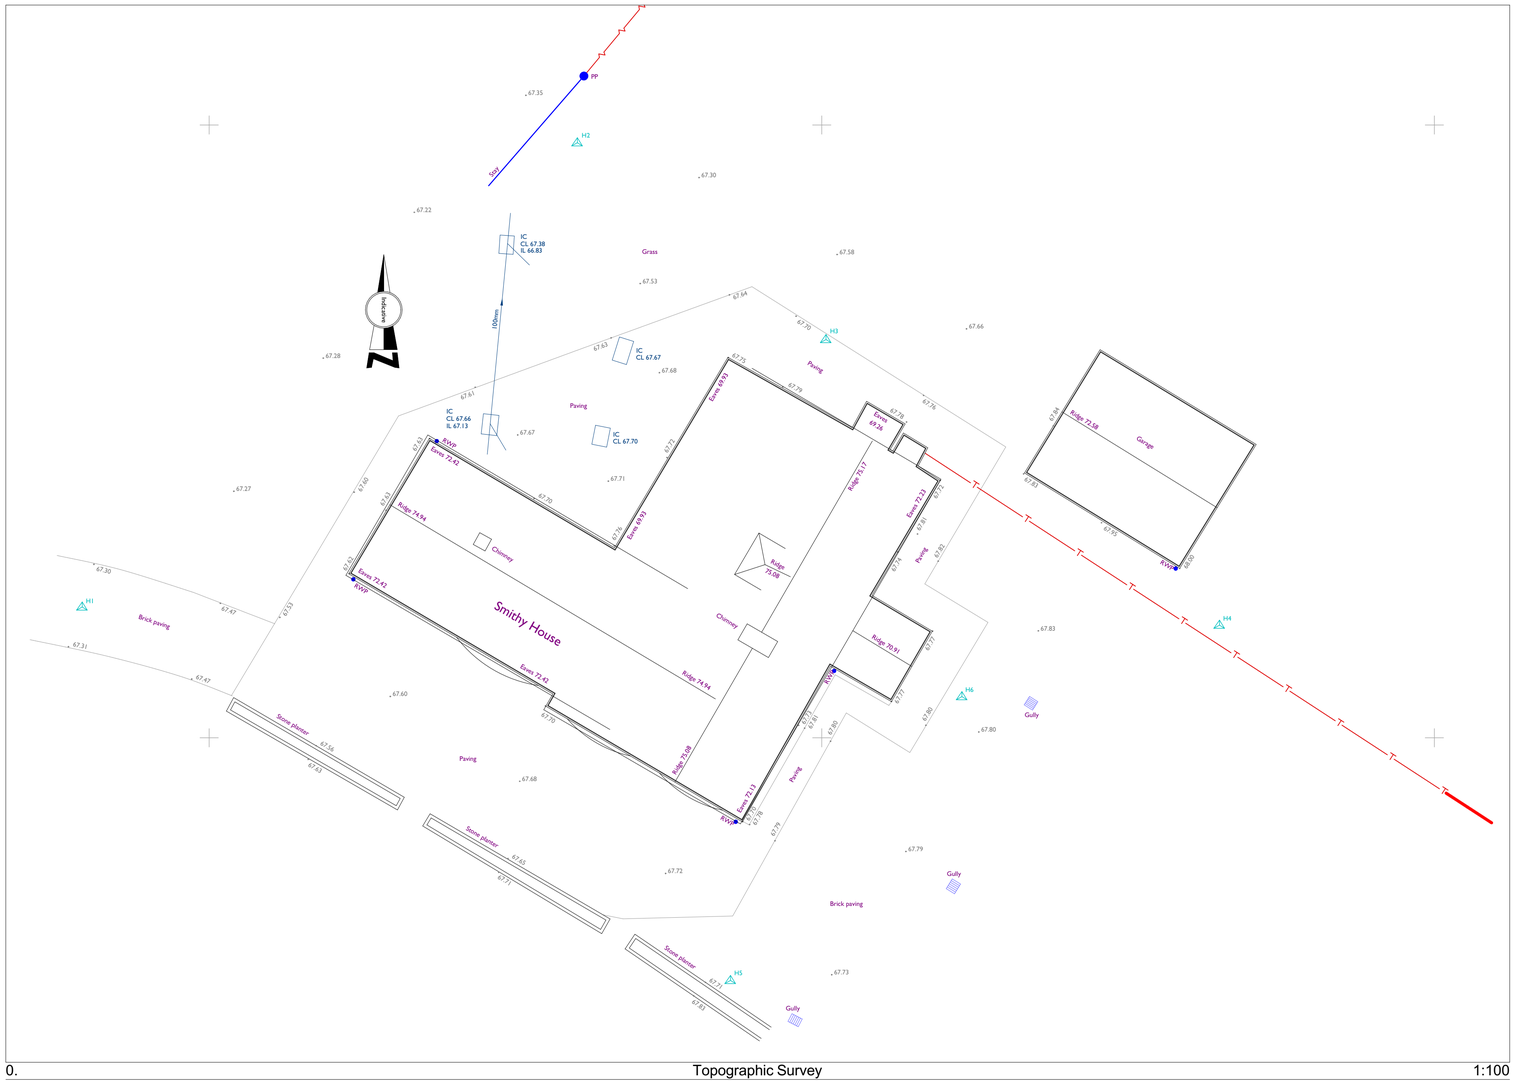

0. Location Plan 1:1250

1:100
0m 1m 2m 3m 4m 5m

1:200
0m 2m 4m 6m 8m 10m

1:1250
0m 10m 20m 30m 40m 50m 60m

RevID	Comment	Transmittal Set Date

Job Title: J004492

The Smithy, Stane Street, Five Oaks, Billinghurst West Sussex RH14 9AZ

Client: **Little Barn Owls Ltd**

Notify the architect for drawings and/or specification discrepancy.
This project is subject to survey and statutory approvals.
© This drawing must not be reproduced in whole or part without written consent.
Do not scale from this drawing. Verify all dimensions on site.

Project Status: **PRELIMINARY**

Drawing Title: **Location Plan and Site Block Plan**

Scale:	Date:	Drawn:	Checked:
@A1 1:100, 1:1250	02/01/2025	db	pb

Job No:	Drawing No:	Rev:
J004492 - 000 rev A		**v005**

BROUARDARCHITECTS
BROMLEY STUDIO: 81 High Street, Farnborough Village, Kent BR6 7BB UK
Tel : 01689 857253
RIBA Chartered Practice
info@brouardarchitects.co.uk www.brouardarchitects.co.uk