North

Notes:

1. THE COPYRIGHT OF THIS DRAWING IS VESTED IN ARCHEVOLVE AND IT MAY NOT BE REPRODUCED IN WHOLE OR PART OR USED FOR THE MANUFACTURE OF ANY ARTICLE WITHOUT THE EXPRESS PERMISSION OF THE COPYRIGHT HOLDERS.

2. WORK TO FIGURED DIMENSIONS ONLY.

3. THIS DRAWING IS TO BE READ IN CONJUNCTION WITH ALL RELEVANT ARCHITECT'S, SERVICE ENGINEER'S AND ARCHEVOLVE AND SPECIFICATIONS.

1
ARC/048/20/03

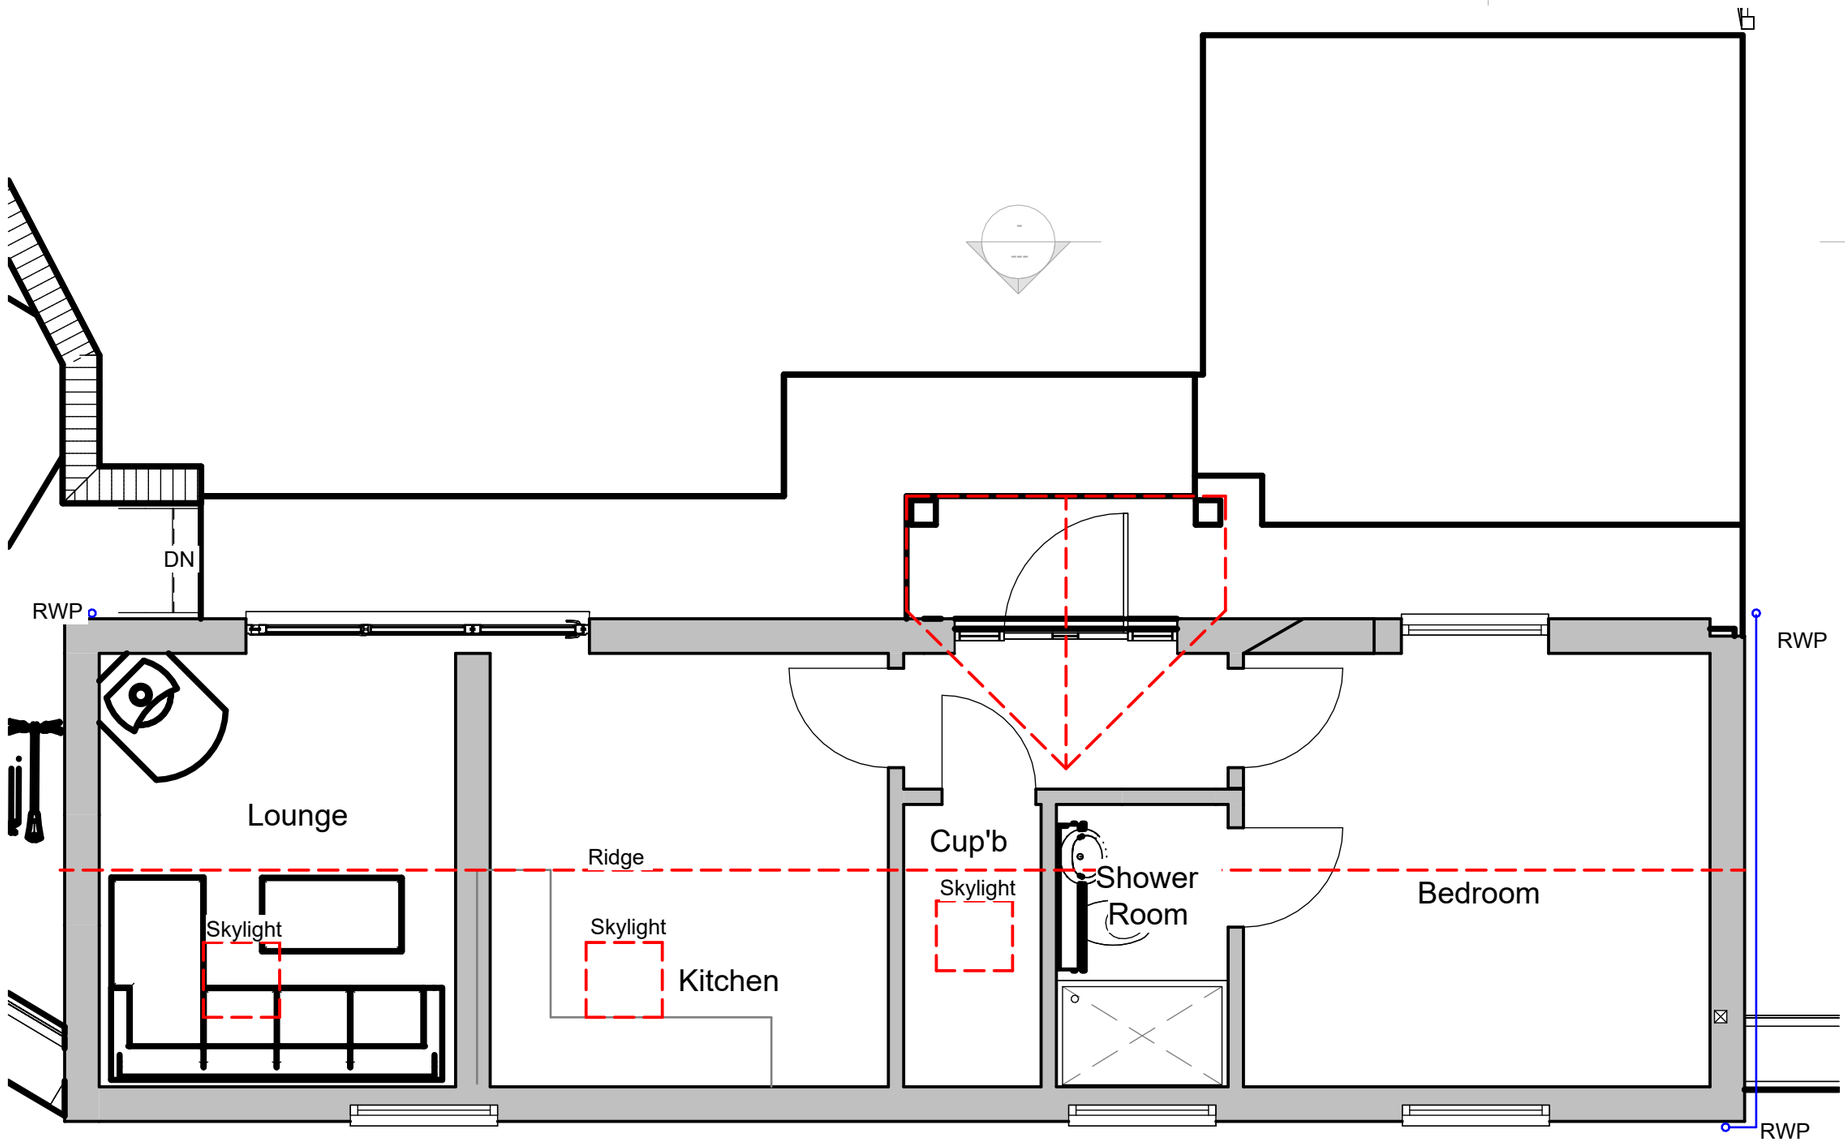

Revision Number	Revision Description	Issued by	Revision Date

DATE: 29/05/24

STATUS: PLANNING ISSUE

SHEET SIZE:

SCALE: 1 : 50

DRAWN: AP

CHECKED:

CLIENT: Mr William Tasney

SITE ADDRESS: Meadow Gate Barn

REVISION:

DRAWING NO: ARC/048/20/01

PROJECT NO: MGB

TITLE: Existing Floor Plans

DRAWING: Extension

Ground Floor
1 : 50

0m 1m 2m 3m 4m 5m

VISUAL SCALE 1:50 @ A3

ARCHEVOLVE
// design @archevolve.co.uk
// www.archevolve.co.uk
// 07830 325566