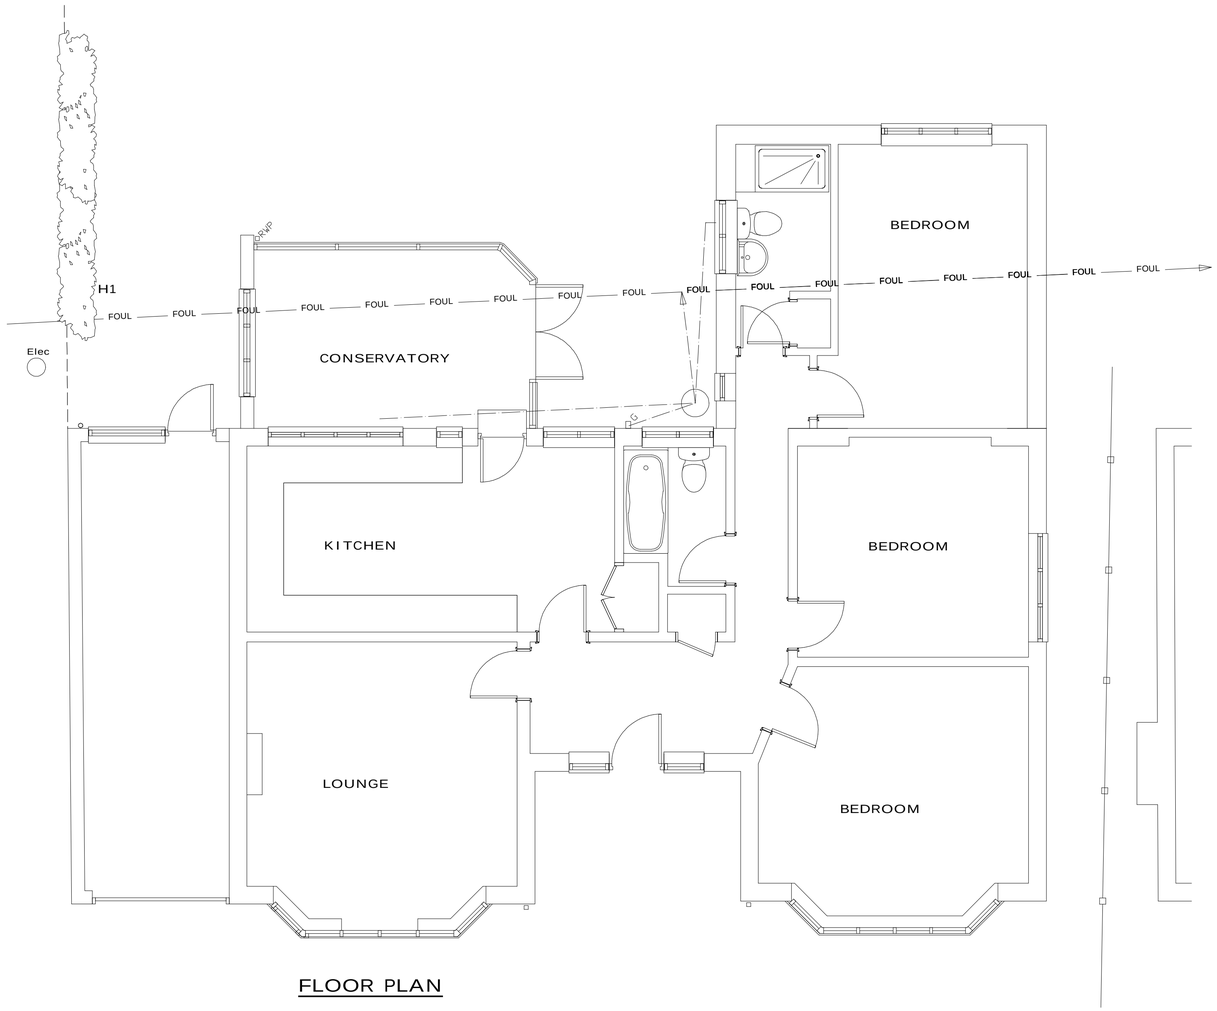

FLOOR PLAN

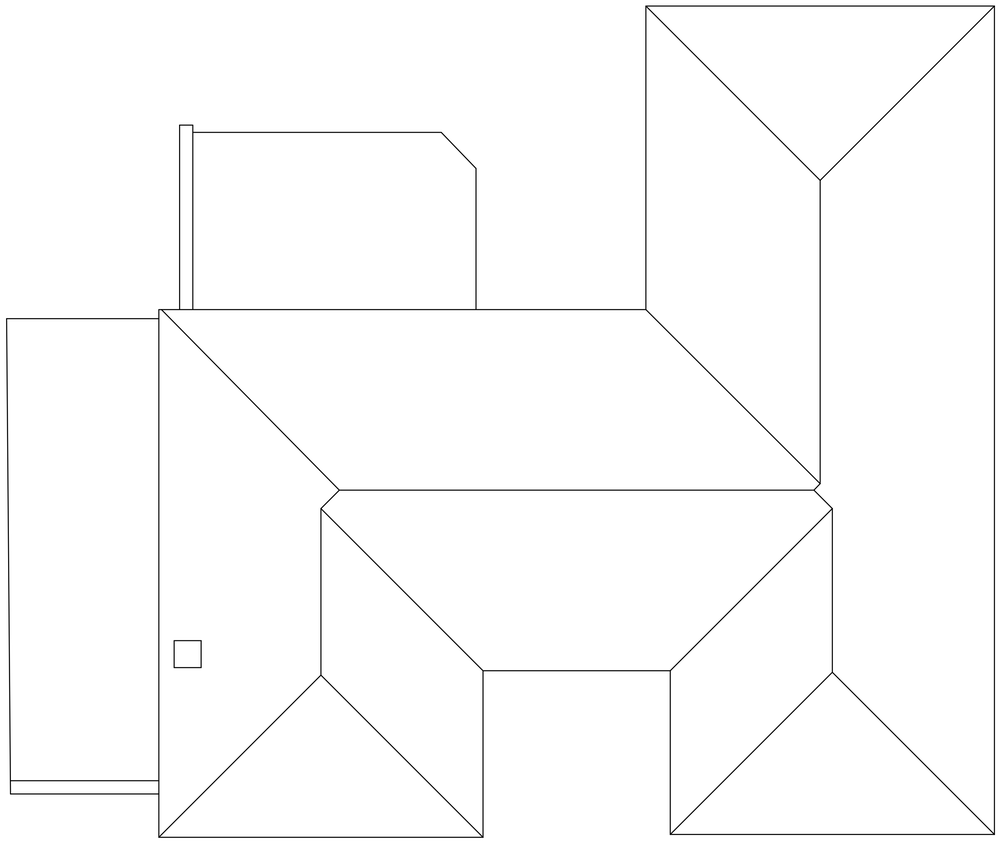

ROOF PLAN

NOTES

1. All new brickwork to match existing.
2. New roof tiling to match existing.
3. New windows to be double glazed units.
4. For proposed plans and elevations see drawing No. 1189/02.
5. This drawing is not to be scaled. All dimensions are to be checked on site.
6. This drawing is for planning purposes only.



SOUTH ELEVATION

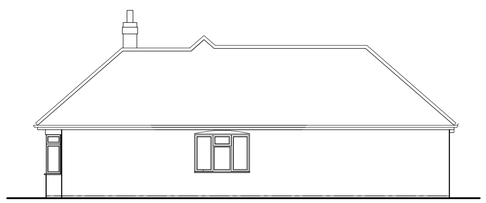

EAST ELEVATION



NORTH ELEVATION

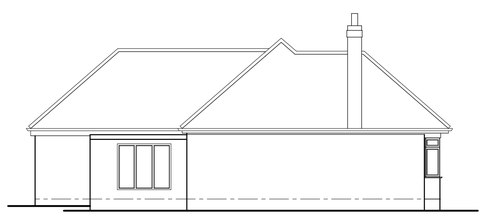

WEST ELEVATION

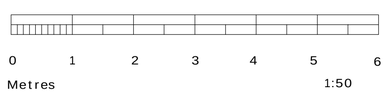



Upton Design Consultancy Ltd
Chris Upton
8 Gladstone Road, Burgess Hill,
West Sussex, RH15 0QQ
01444 870095
e-mail: uptondesigns@btinternet.com
www.uptondesigns.co.uk

PROPOSED SINGLE STOREY REAR EXTENSION AT 72 KINGS STONE AVENUE, STEYNING.

EXISTING PLANS AND ELEVATIONS

SCALE: 1:50, 1:100 at A1	**DATE:** 10/11/21
DRAWING No. 1189/01	