


SIDE ELEVATION (SOUTH/WEST) ~ AS PROPOSED

SCALE 1 : 50 @ A3 PAPER SIZE

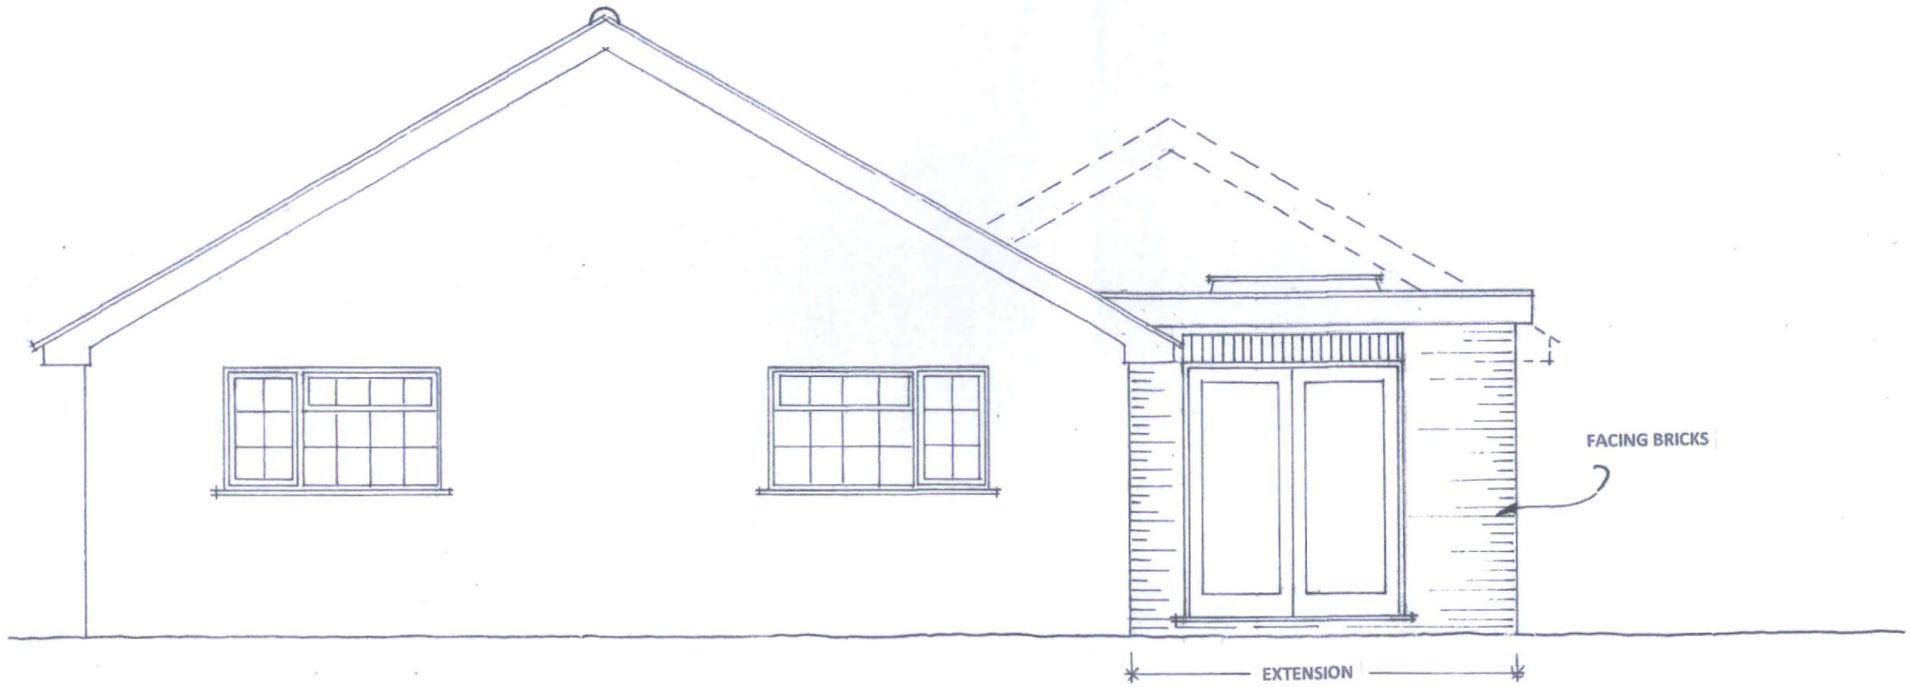

8, FAITHFULL CRESCENT, STORRINGTON

SCALE 1 : 50 JUNE 2024 No. 1/25/09

Clive Fish ~ Building & Design Consultant

Tel : (01903) 732942