



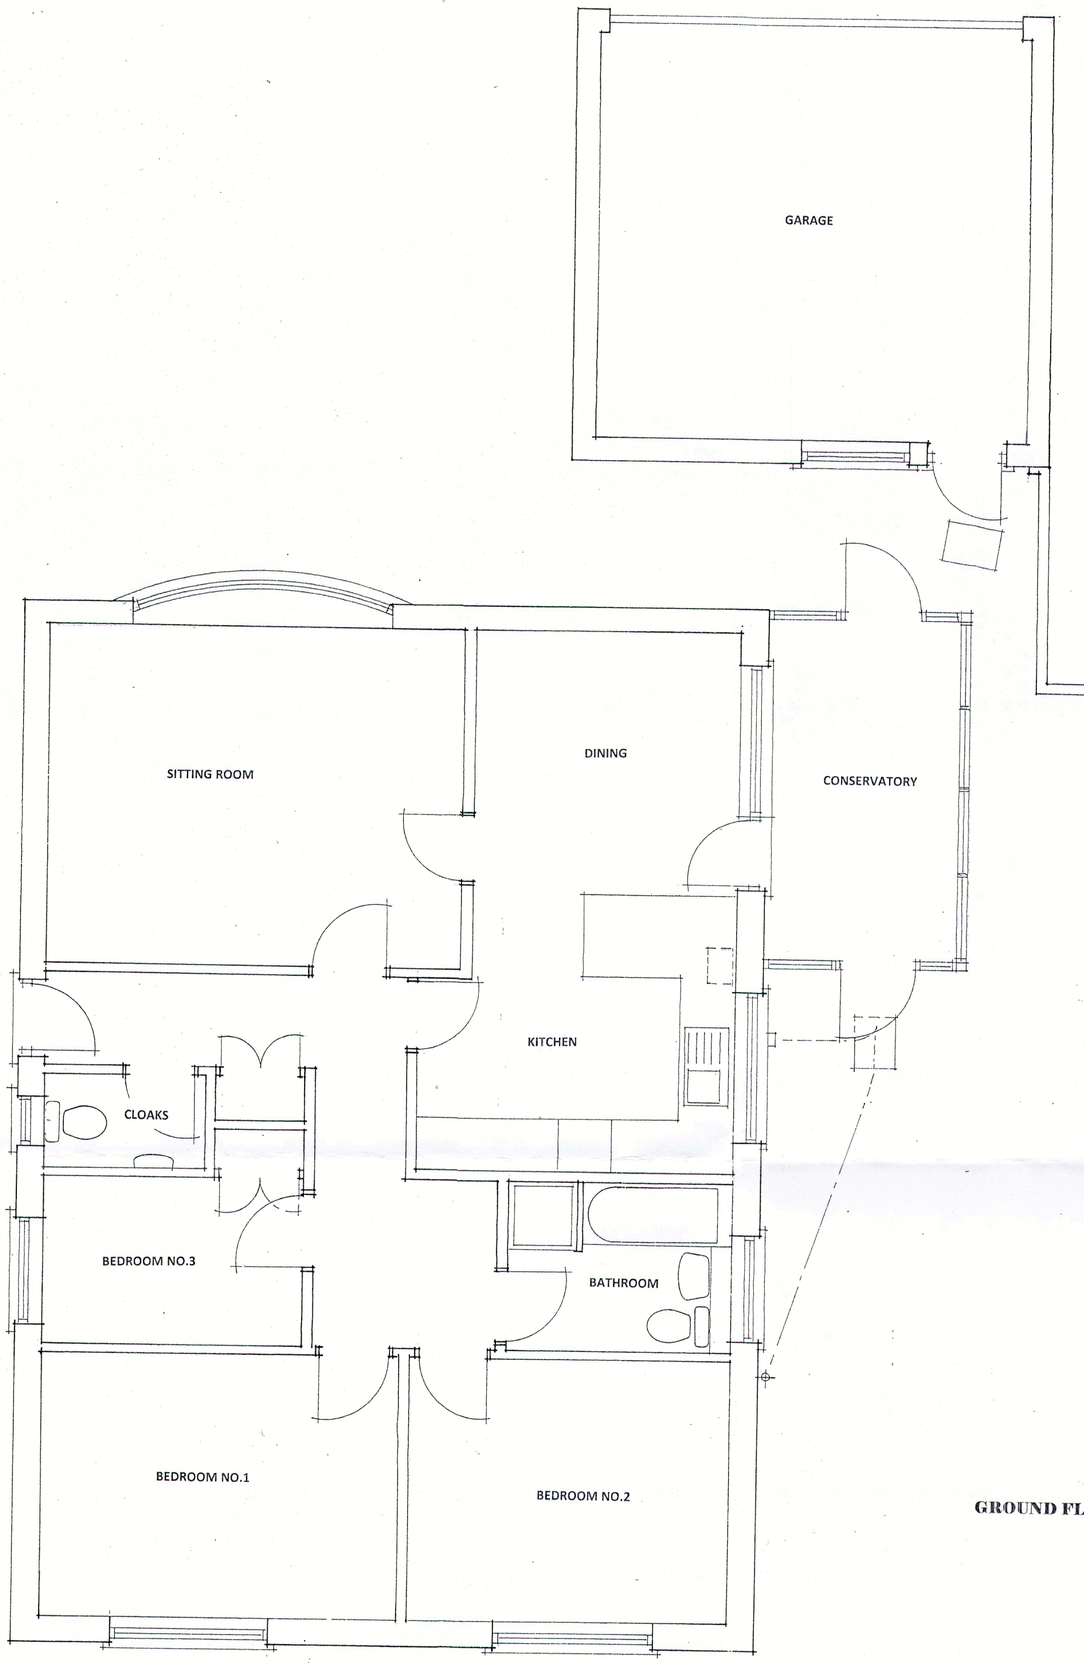

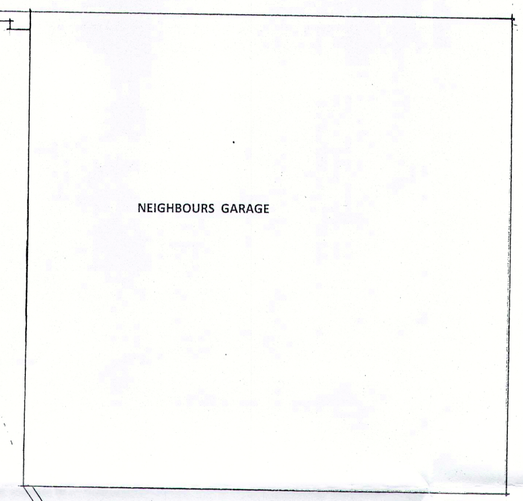

SCALE 1:50 @ A2 PAPER SIZE



GROUND FLOOR PLAN - AS EXISTING

8, FAITHFULL CRESCENT, STORRINGTON

SCALE 1 : 50 JUNE 2024 No. 1/25/01

Clive Fish ~ Building & Design Consultant

Tel ; (01903) 732942