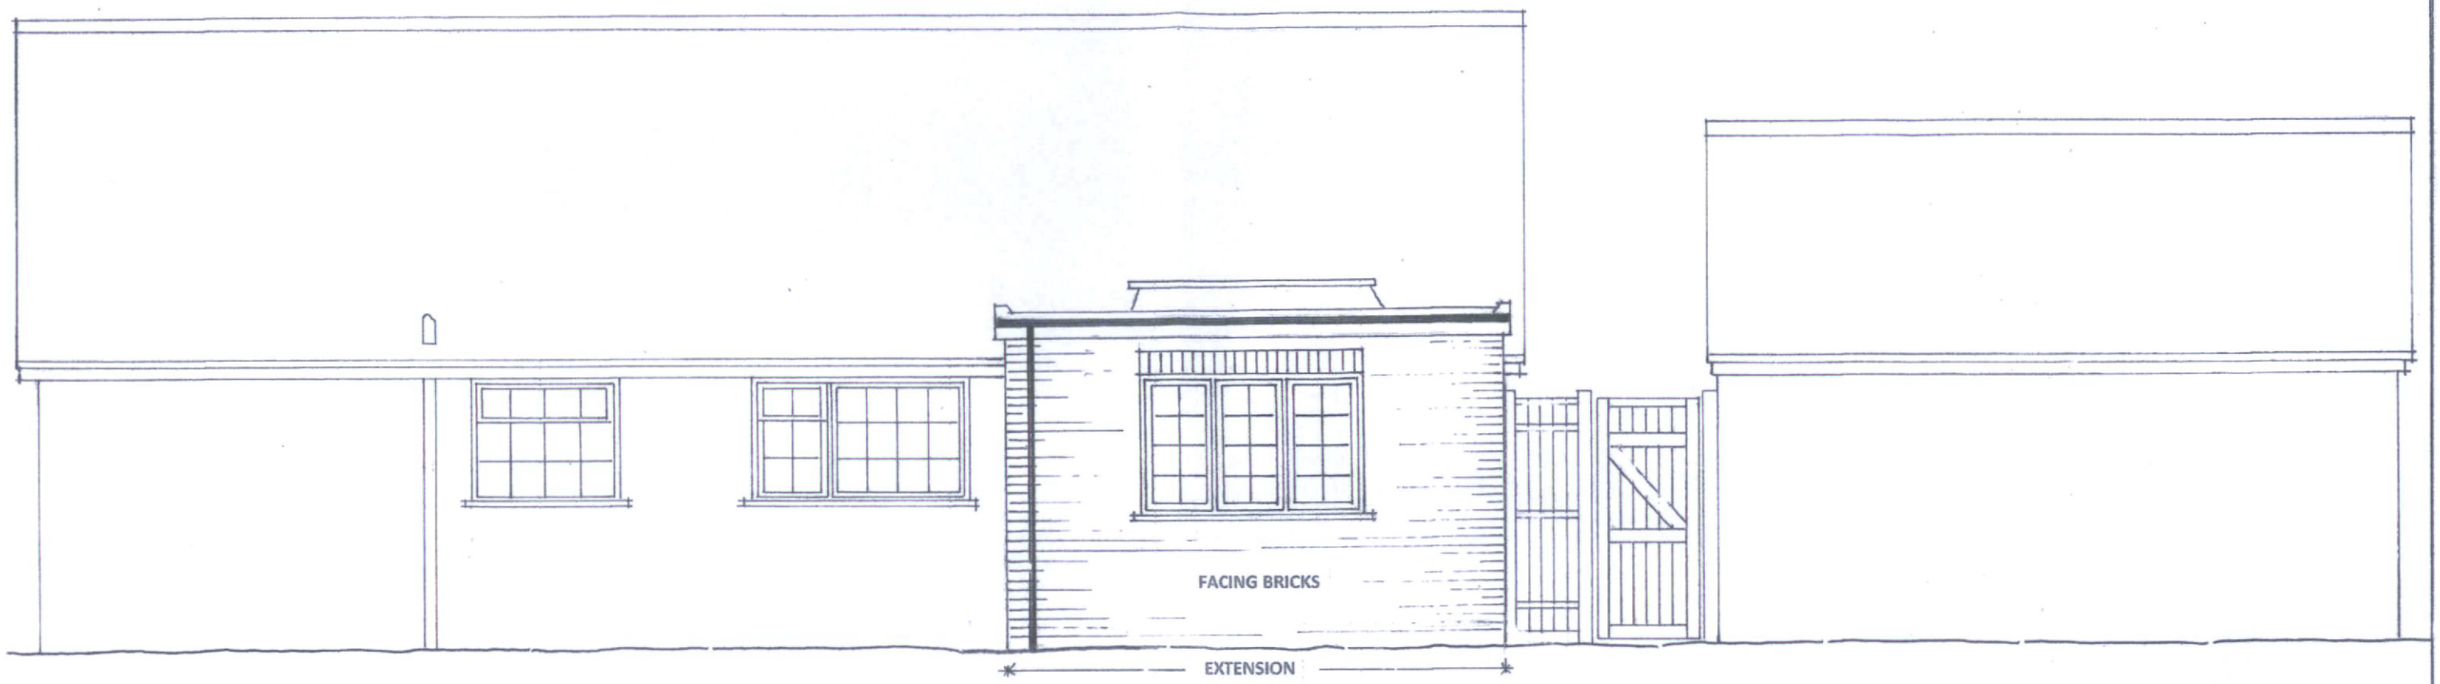


REAR ELEVATION (SOUTH/EAST) ~ AS PROPOSED

SCALE 1 : 50 @ A3 PAPER SIZE

1. 2. 3. 4½ 6.

8, FAITHFULL CRESCENT, STORRINGTON

SCALE 1 : 50 JUNE 2024 No. 1/25/08

Clive Fish ~ Building & Design Consultant

Tel : (01903) 732942