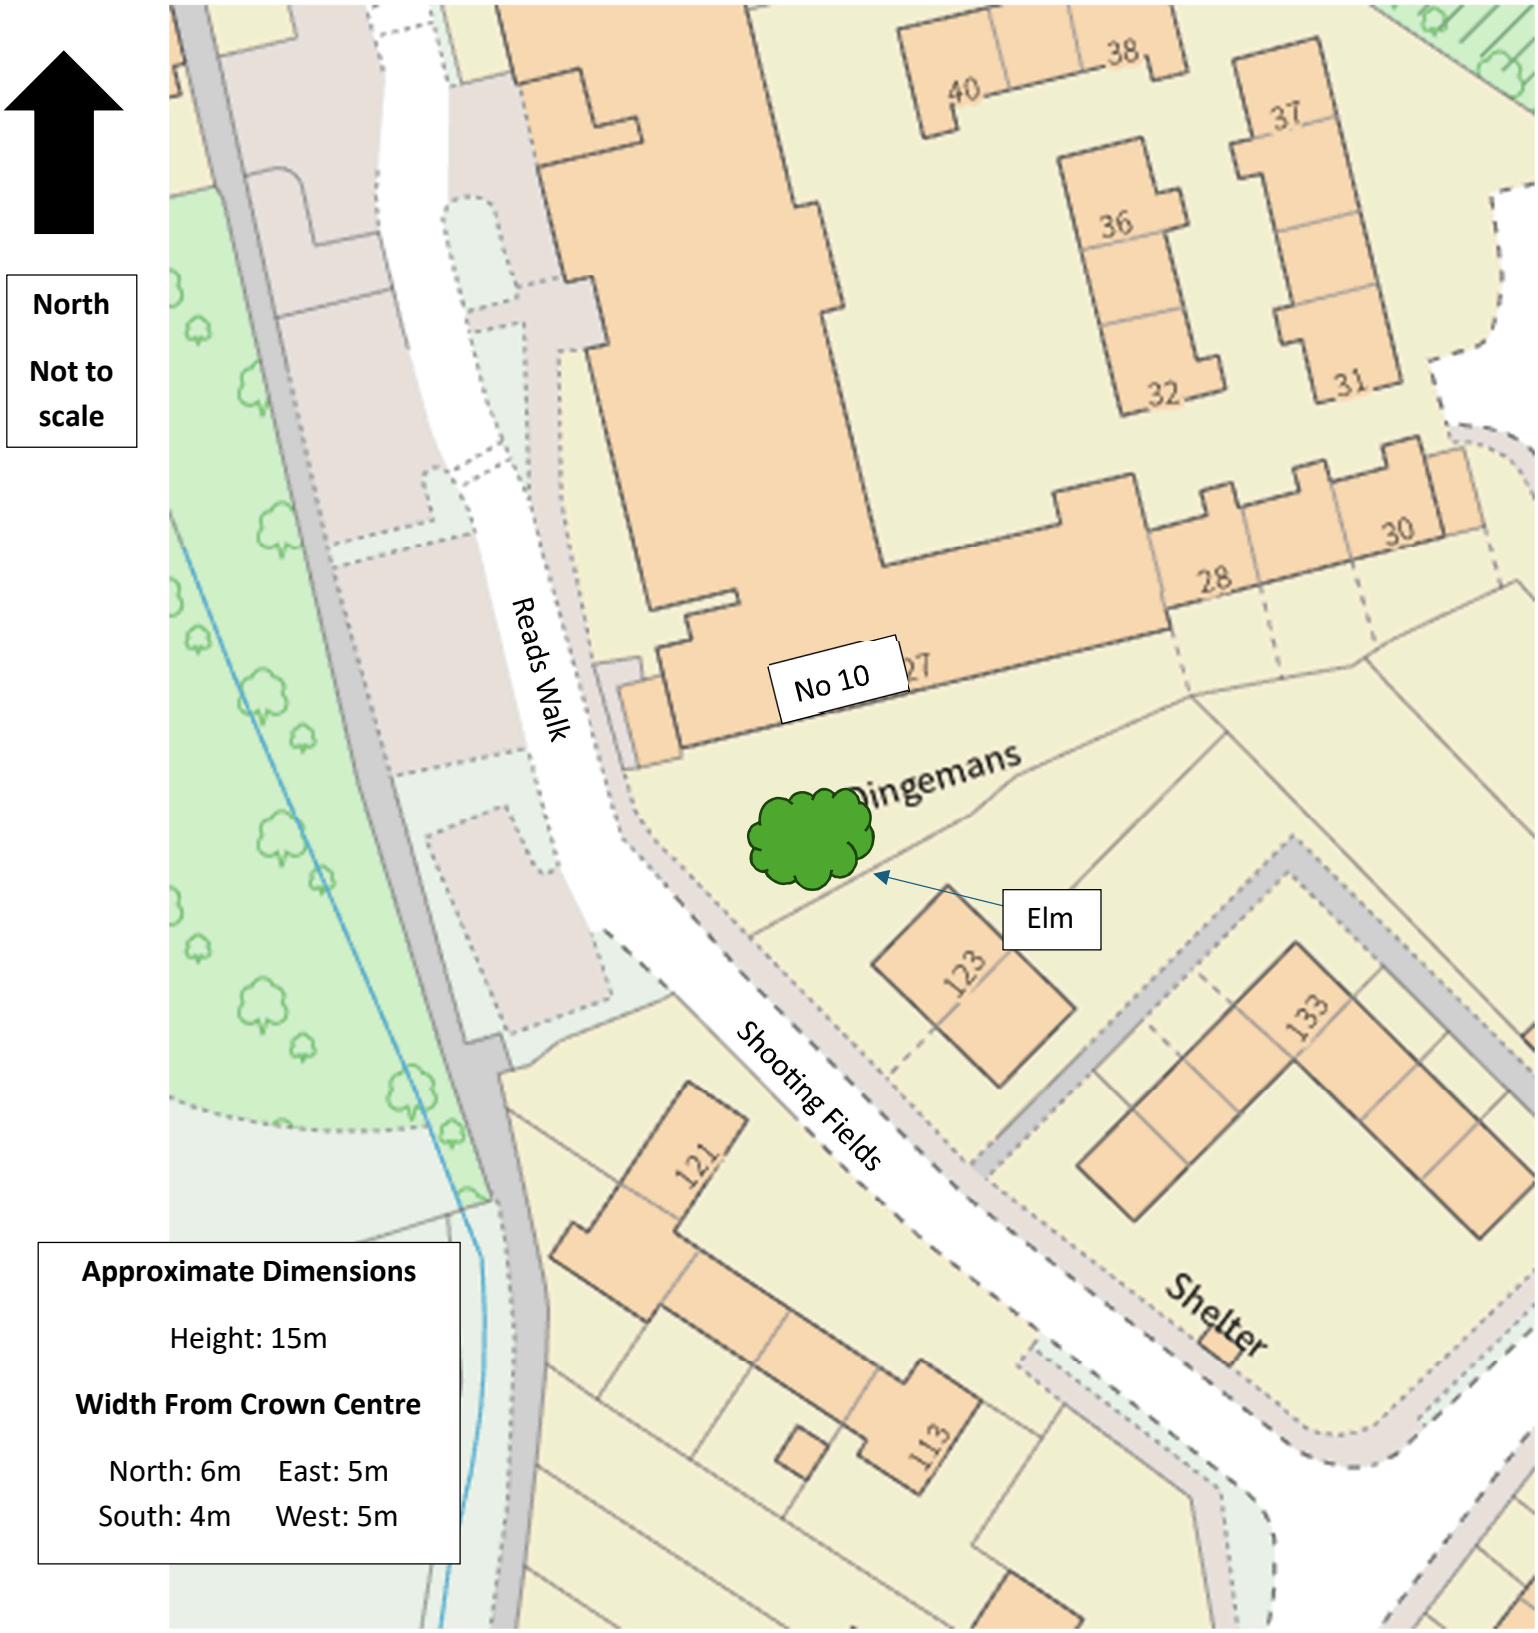


The tree is causing excessive shade into Number 10, reducing the quality of life and enjoyment for the resident due to the lack of sunlight entering his flat and having to leave his lights on throughout the day.

The requested works are to reduce the height between 3 to 4m (depending on the best growth point). This would leave a residual height of (at minimum) 11m. Reducing sides by up to 2.5m. This would be leaving a residual width of (at minimum) 4.5m on all sides.

These works would not be detrimental to the tree's health, nor affect the amenity value of the surrounding area.