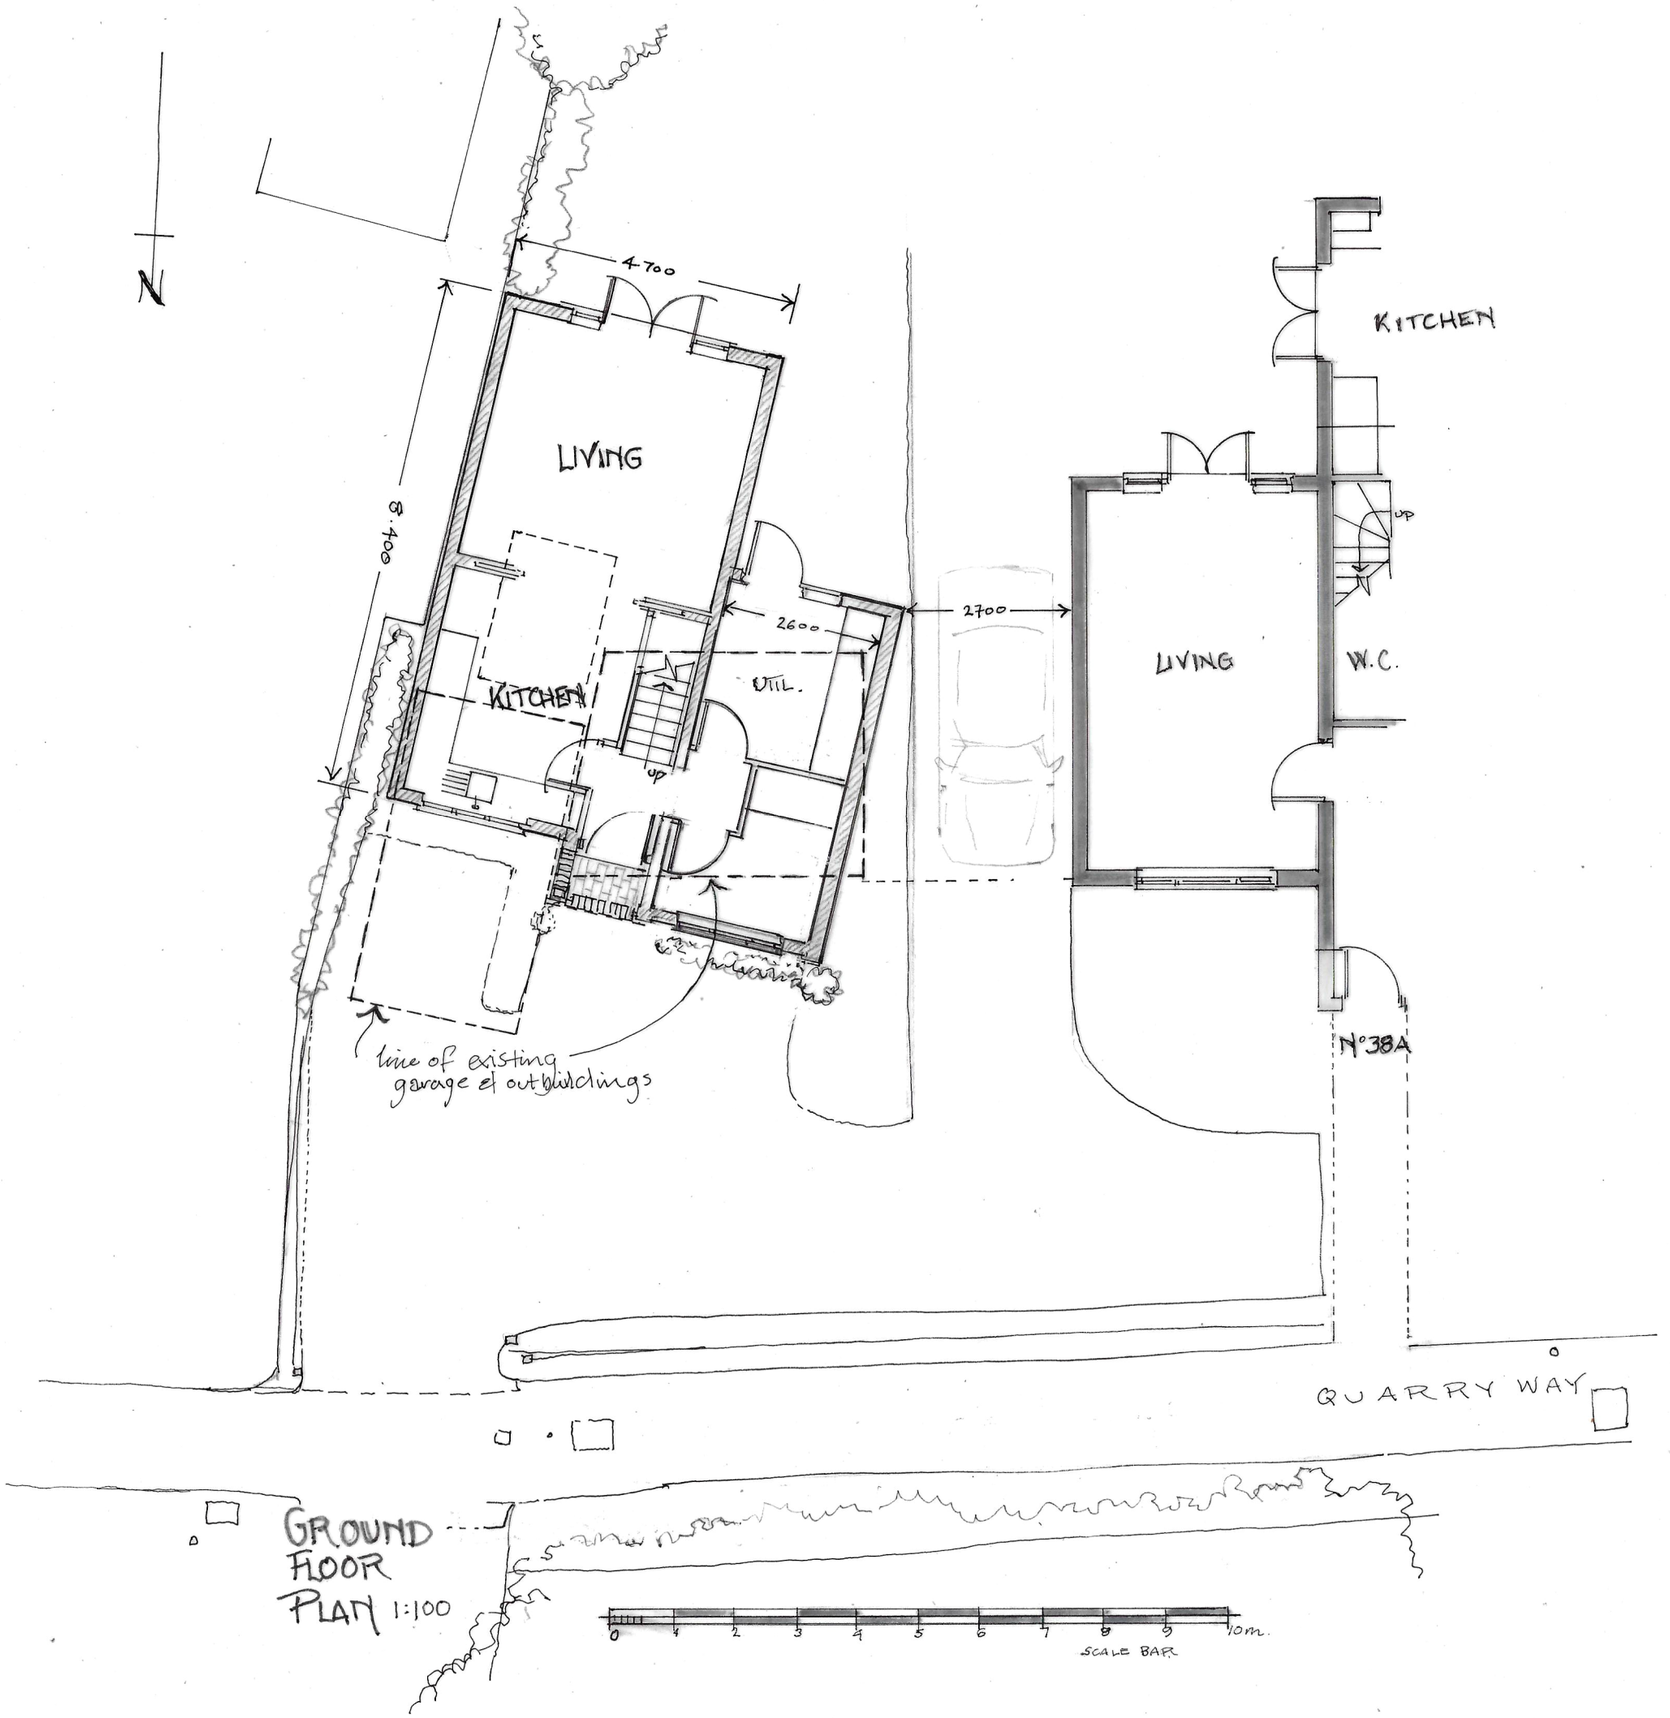

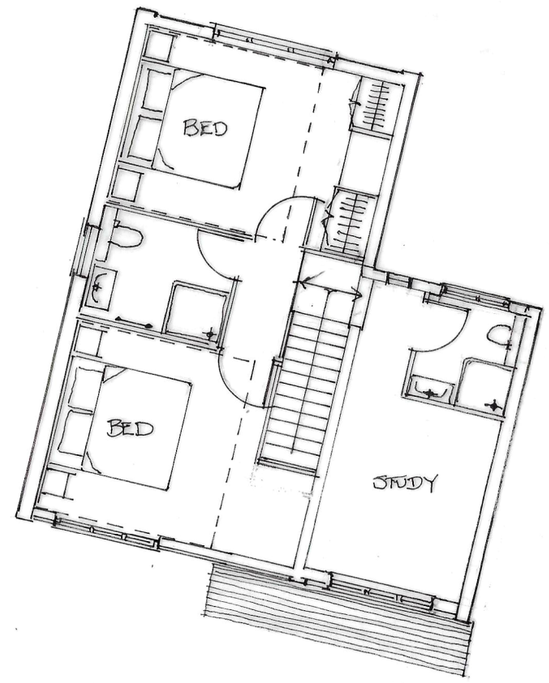

FIRST FLOOR PLAN 1:100

REV	DATE	DESCRIPTION
A	2/04 2024	GARAGE REMOVED & DOORS REPLACED WITH A WINDOW S.S.

38A QUARRY WAY
SOUTHWATER
SUSSEX · RH13 9SU
for Mr & Mrs Stonestreet

PROPOSED NEW DWELLING

PLANS 1:100 @ A3

SARAH SULLIVAN
THE FORGE · HASCOMBE
SURREY · GU8 4JL
Tel: 01483 208041

DATE: FEB 2024 | DWG No. 2312 03 A