

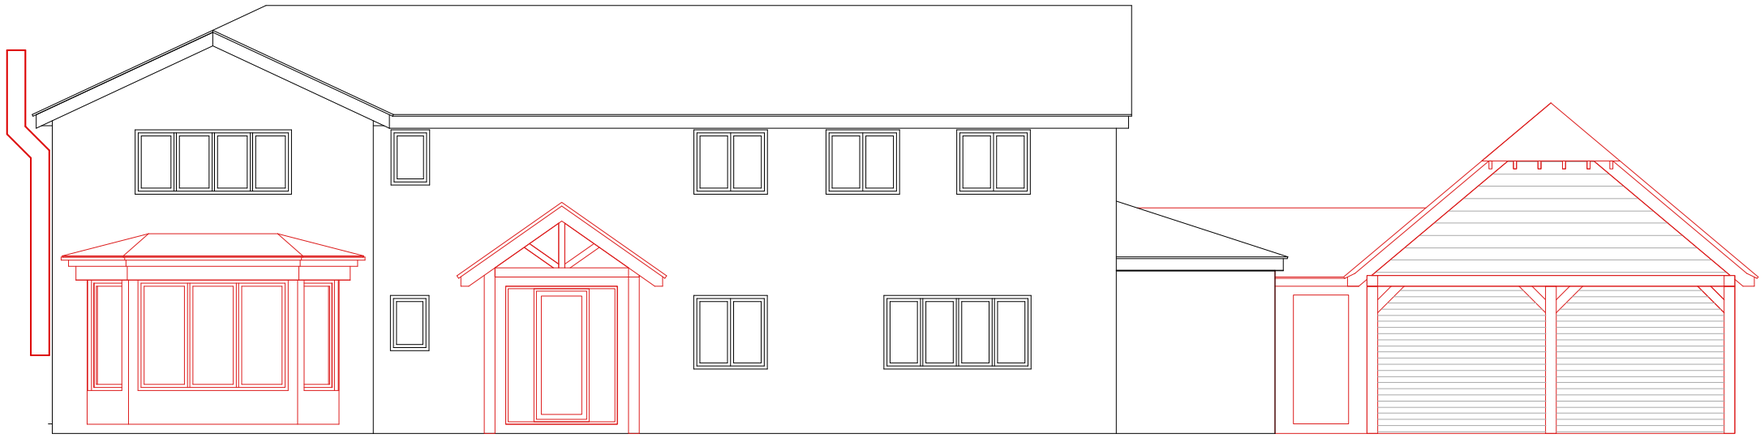


NORTH

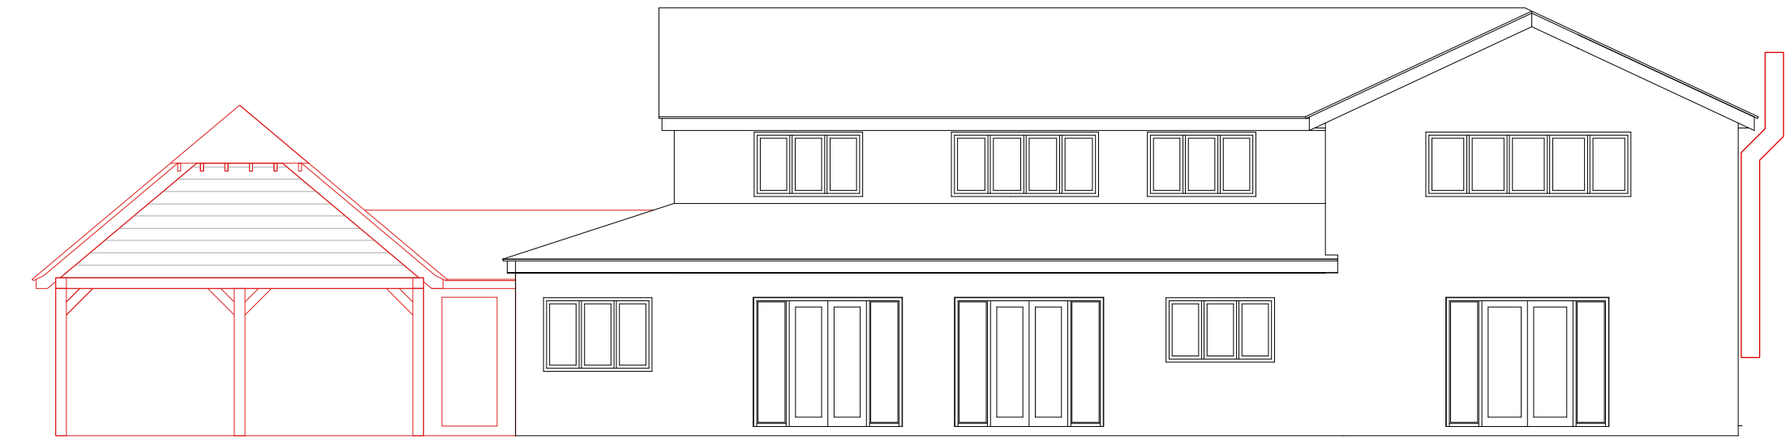


SOUTH

PROPOSED ELEVATIONS HOUSE AND GARAGE NEW WORKS LINED RED

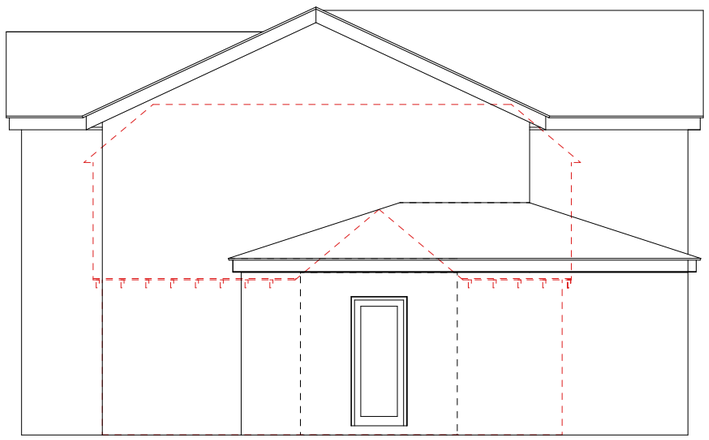

WEST SHOWING LINK

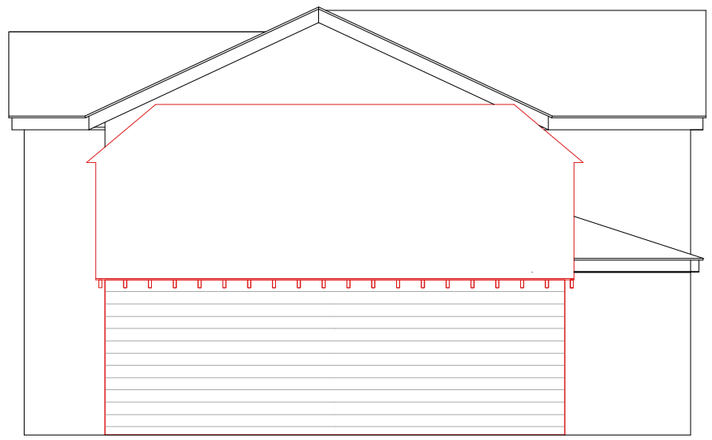

WEST

Sheet No. D 1026/821/12

Scales Page Size A3:
1:100

Notes:

Project Name:
Garage converted to habitable room including new bay window
Porch roof addition
Garage and attached link

Date: 12/10/2026

Client:
Ward

Site Address:
4 High Spinney
West Chiltington
RH20 2RE

PB PROPERTIES
the design to build on

Paul Maggs MCIAT

Hazelwood, Harbolets Road,
West Chltington RH20 2LG

Tel: 01798 813298

paul@pbproperties.co.uk
www.pbproperties.co.uk

Drawings produced using Vectorworks CAD. Only written dimensions to be respected. Copyright protected to PB Properties

CIAT
CHARTERED PRACTICE