
Do not scale from this drawing except for planning purposes.
Contractor to take and check all dimensions on site before work commences.
Discrepancies to be reported to Cranmill Designs (Sussex) Ltd.
Subcontractor to verify all dimensions on site before making a shop drawing or commencing manufacture.
This drawing is copyright and must not be reproduced without permission.

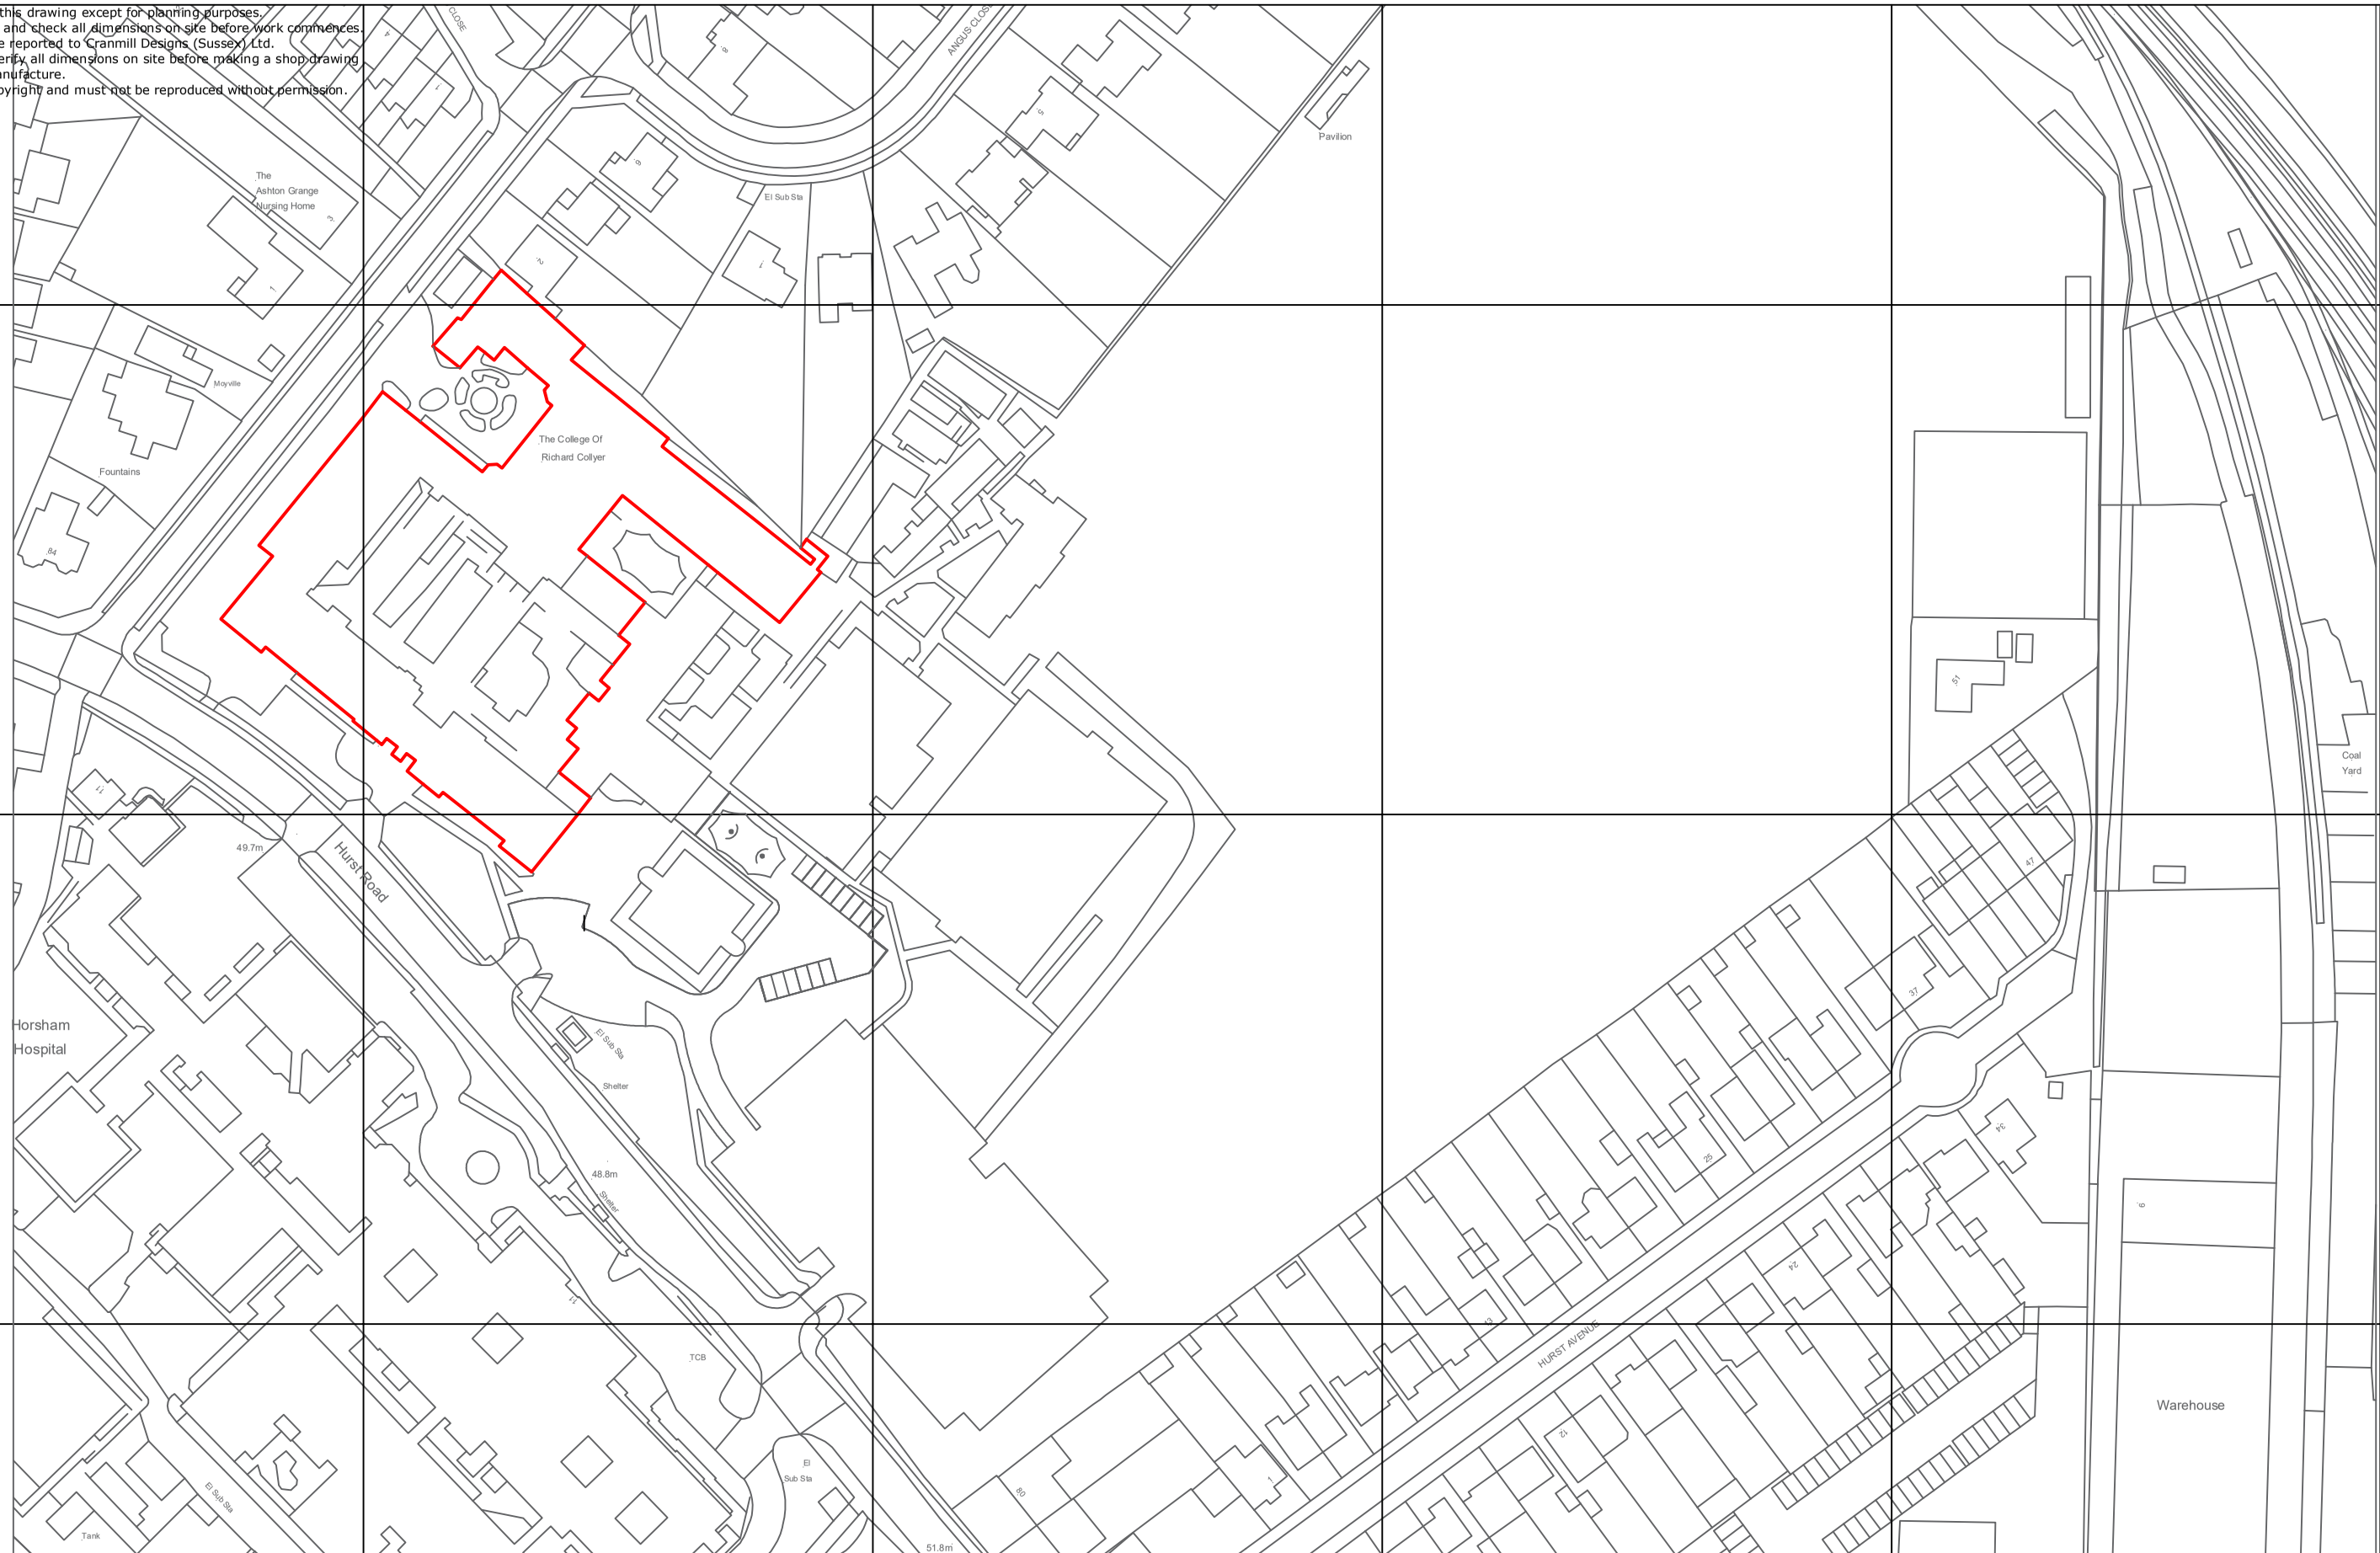

N

Scale Bar

0m 10m 20m 30m 40m 50m 60m 70m 80m

PAPER SIZE A3
Scale 1:1250 @ A3

Cranmill Designs (Sussex) Ltd
Limes, The Glade, Uckfield. TN22 1EF
Tel:07585802082 Email:kevin.towning@live.com
Design specialists to the Commercial, Residential & Leisure Construction Industry
Company No. 3948153

Project Name: The College of Richard Collyer
LOCATION 82 Hurst Rd, Horsham RH12 2EJ
Date: OCT. 2026
Scale: AS NOTED
Drg.No.:RW/2A