
Location Plan

Site Address: **2, Tributary Lane, Faygate, RH12 0BQ**

PlanningPortal

Date Produced: **21-Mar-2025**

Scale: **1:2500 @A4**

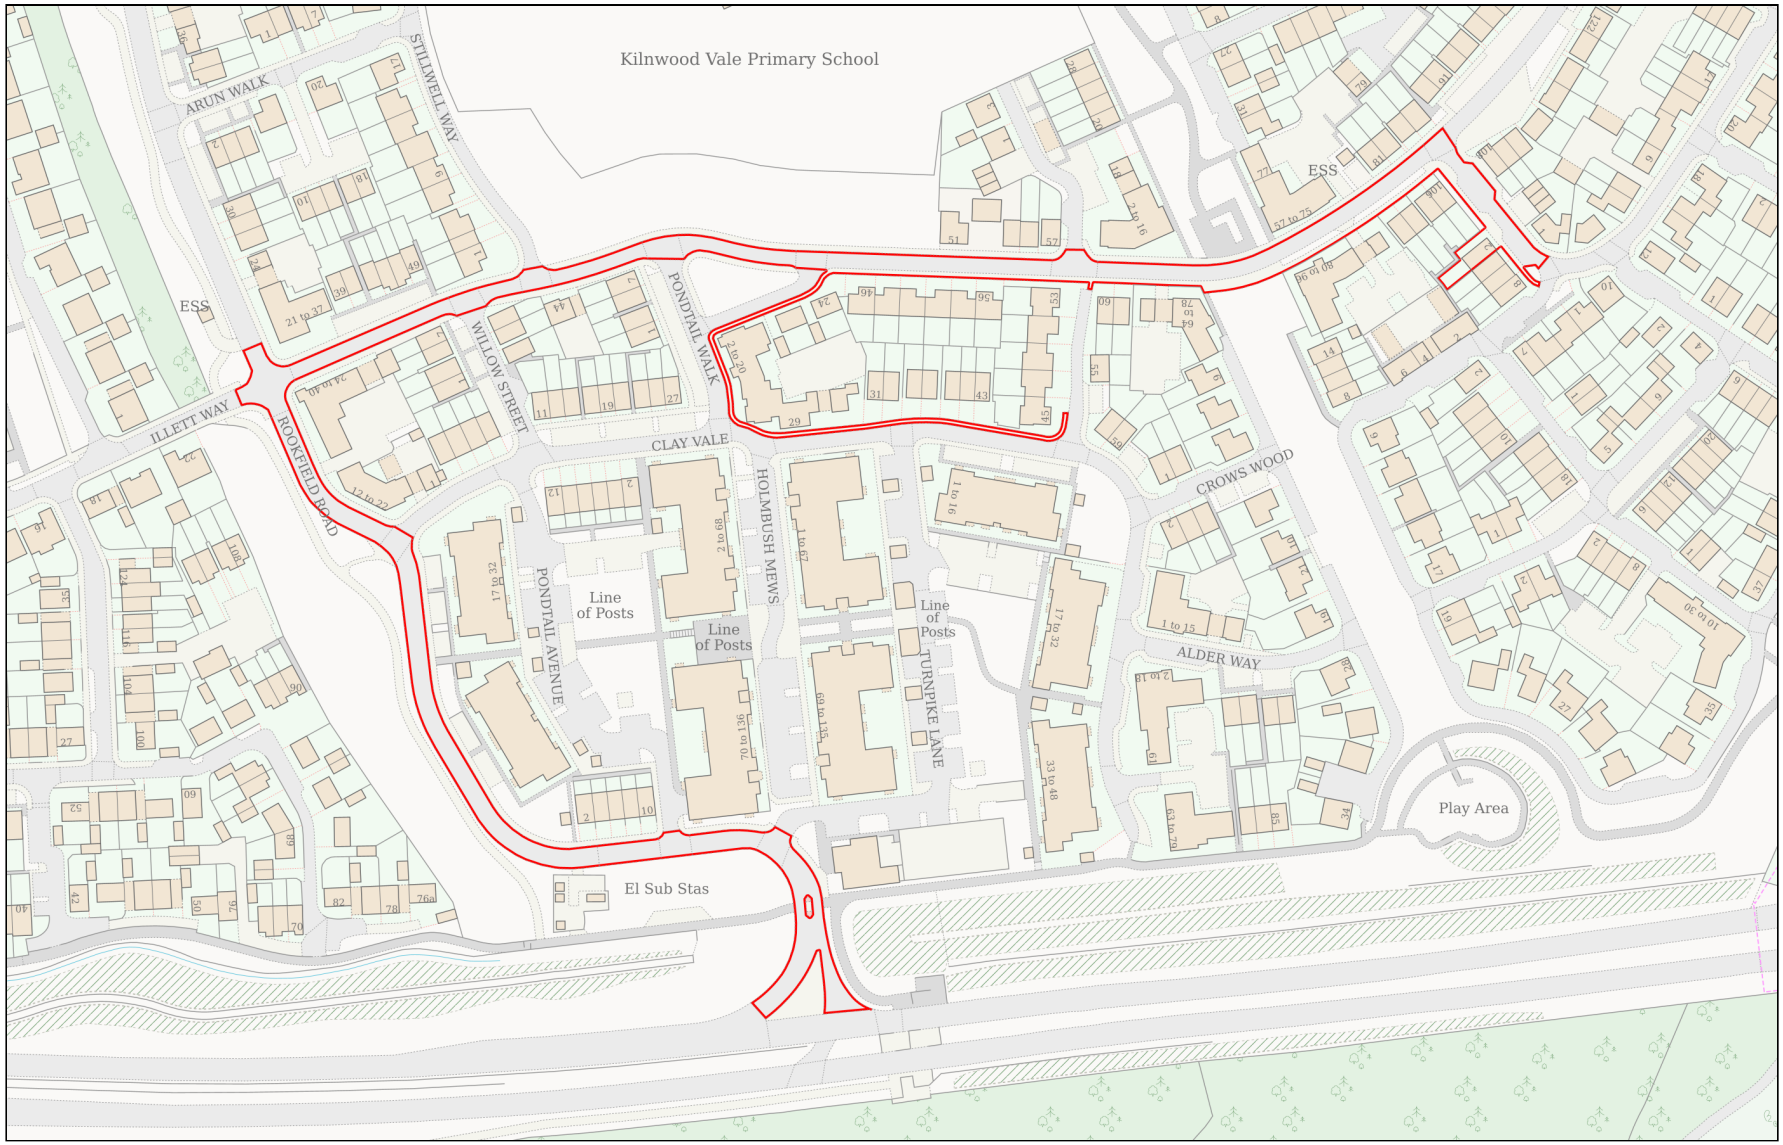

0 100

Metres

Planning Portal Reference: **PP-13799256v3**

Powered By TerraQuest

© Crown copyright and database rights 2025 OS 100042766