


3
PD006

WEST ELEVATION
SCALE 1:50@A1

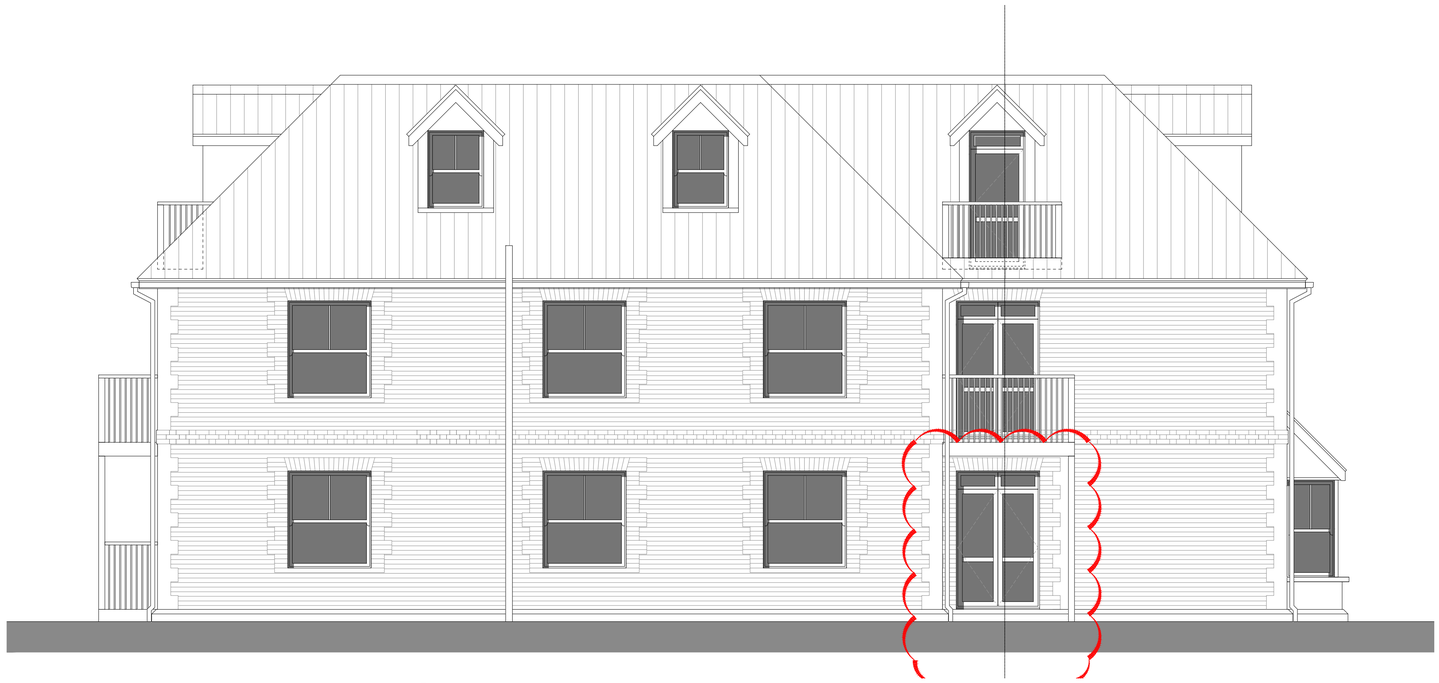

3
PD006

EAST ELEVATION
SCALE 1:50@A1

DO NOT SCALE
UNLESS FOR PLANNING PURPOSES
©Copyright MMN Architecture Ltd

MMN
ARCHITECTURE LTD

NOTES:

LEGEND:

Rev	DATE	DRAWN	CHECKED	REASON

DRAWING STATUS: INFORMATION

PROJECT STAGE: STAGE 4

PROJECT: 6 Swan Court Station Road, RH20 1RL

CLIENT: Purple Pepper Partnership Ltd

ARCHITECT:

ENGINEER:

DRAWING NAME: ELEVATIONS - SHEET 2

NORTH:

SCALE: 1:50@A1
1:100@A3

DRAWN: MN CHECKED: MN DATE: 241016

PROJECT REF: 155 DRAWING REF: PD006 REVISION: 02

SCALE BAR: 0 500 1000 1500 2000 3000 4000mm