Location Plan

Site Address: **The Hay Barns Haybarn Rough, Blackgate Lane, Pulborough, RH20 1DF**

Date Produced: **13-May-2025**

Scale: **1:2500 @A4**

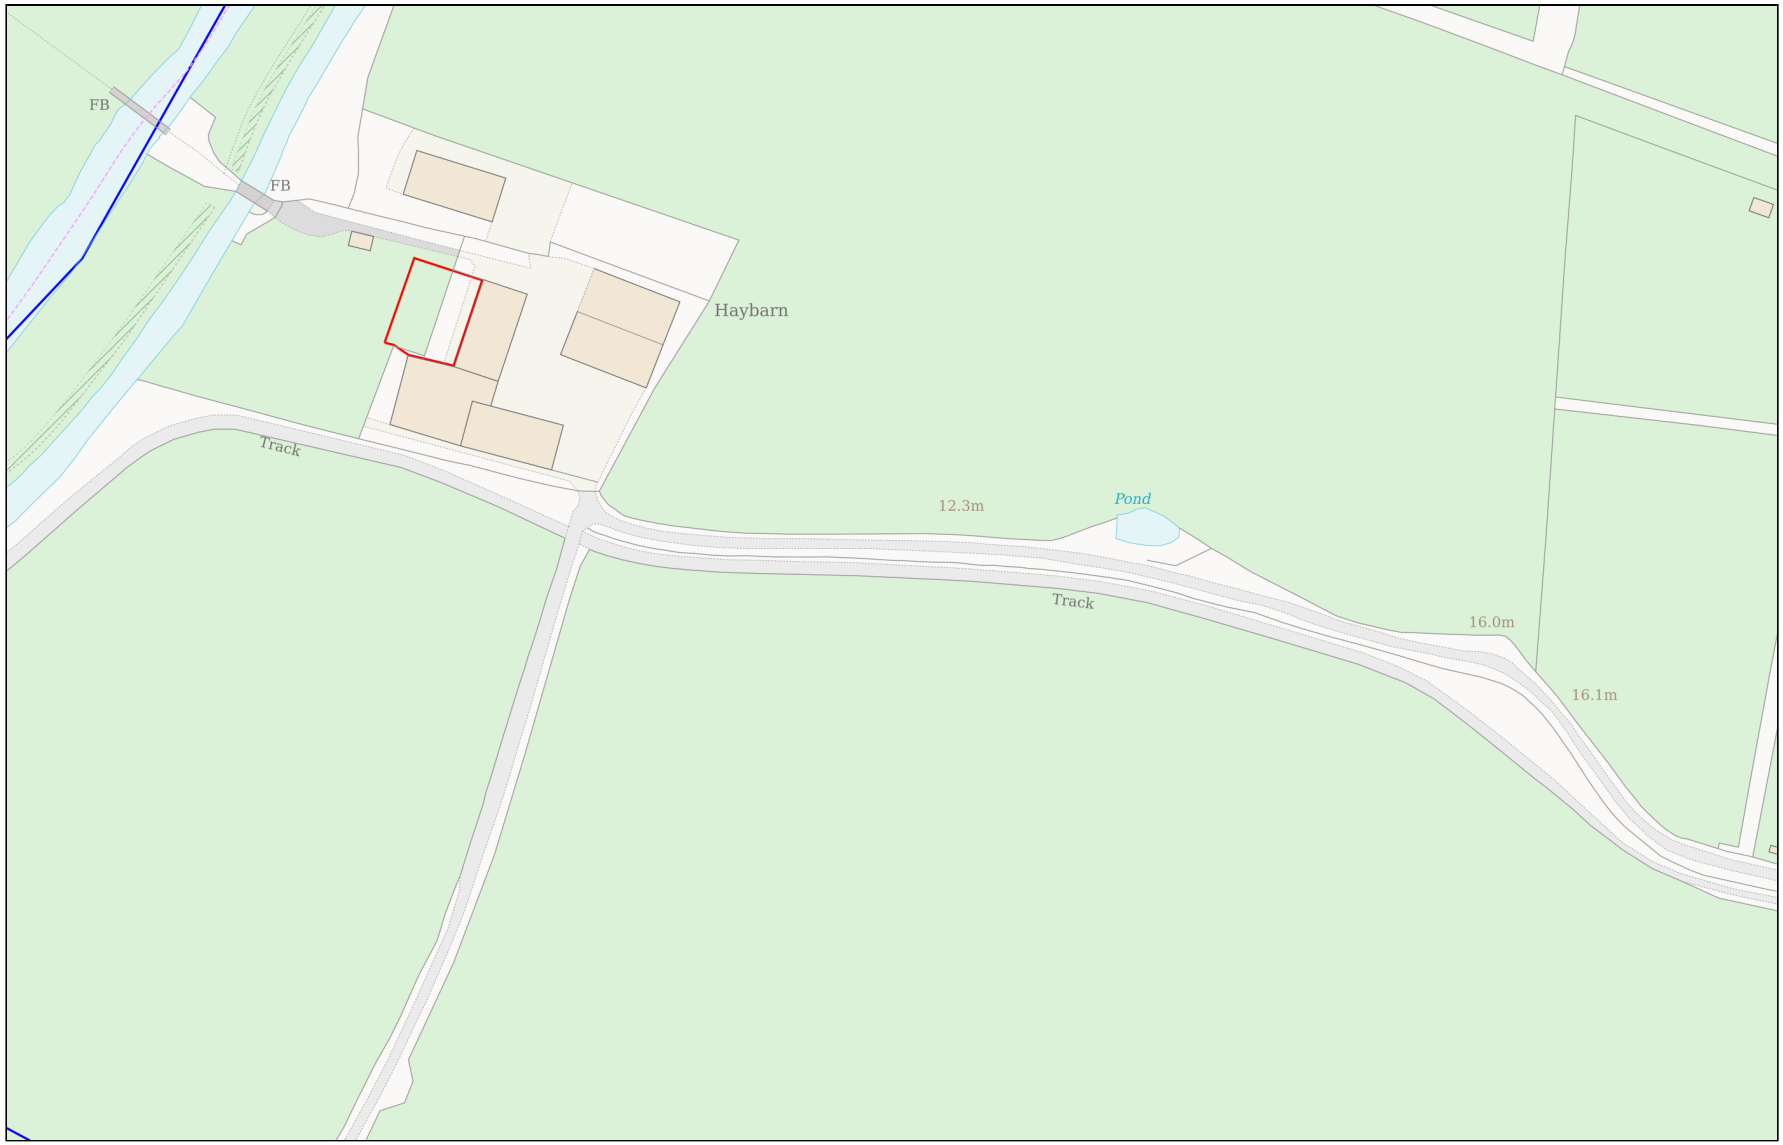

0 100

Metres

Planning Portal Reference: **PP-13991566v1**

Powered By TerraQuest

© Crown copyright and database rights 2025 OS 100042766