


Proposed Tractor Shed Roof Verge
1:5

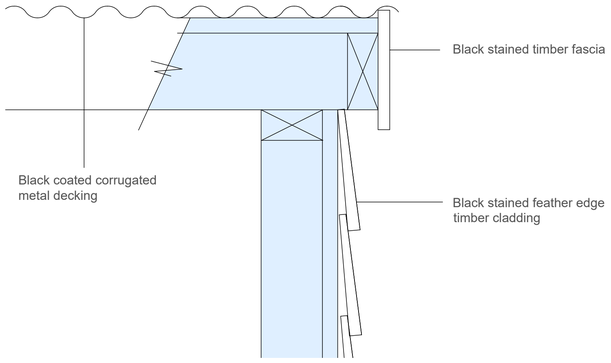


Proposed Tractor Shed Roof Lower Eaves
1:5

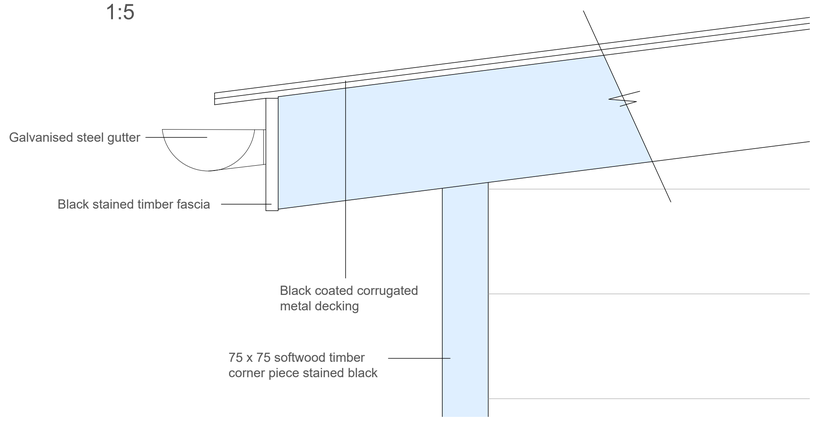


Proposed Tractor Shed Roof Upper Eaves
1:5

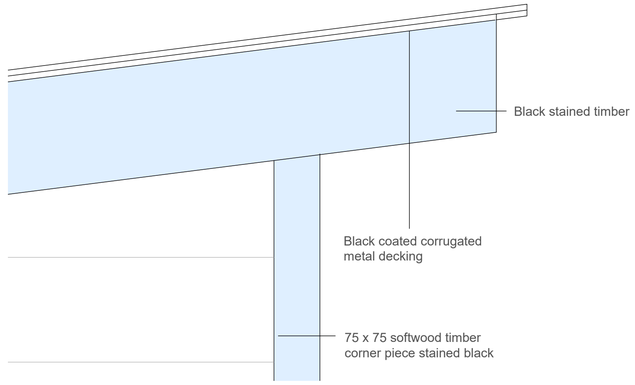


Proposed Garden Room Roof Verge
1:5

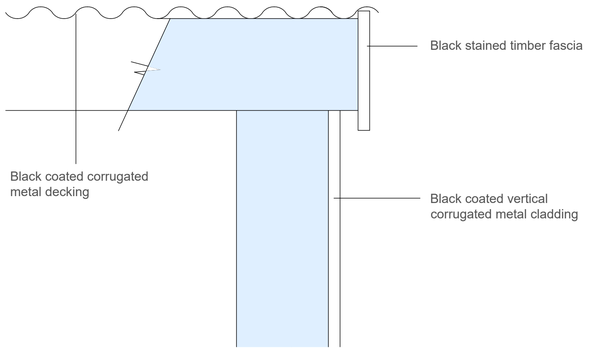


Proposed Garden Room Roof Upper Eaves
1:5

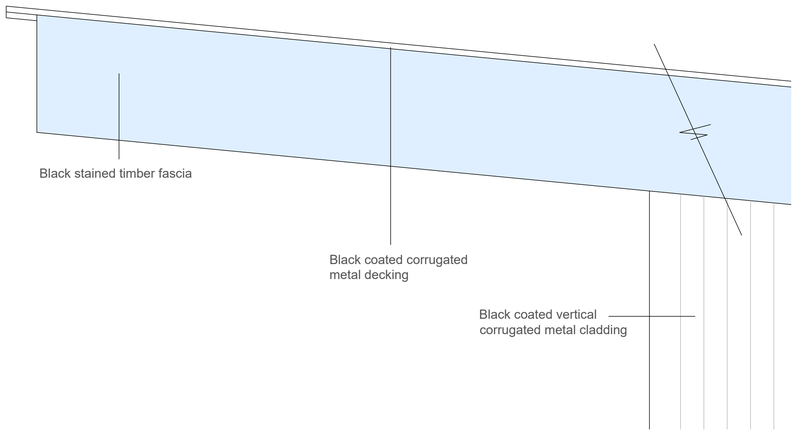


Proposed Garden Room Roof Lower Eaves
1:5

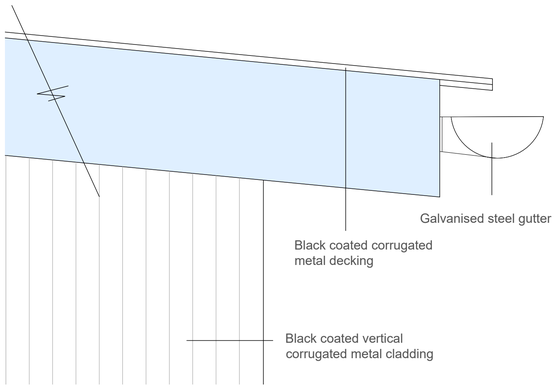


Proposed Annexe Roof Verge
1:5

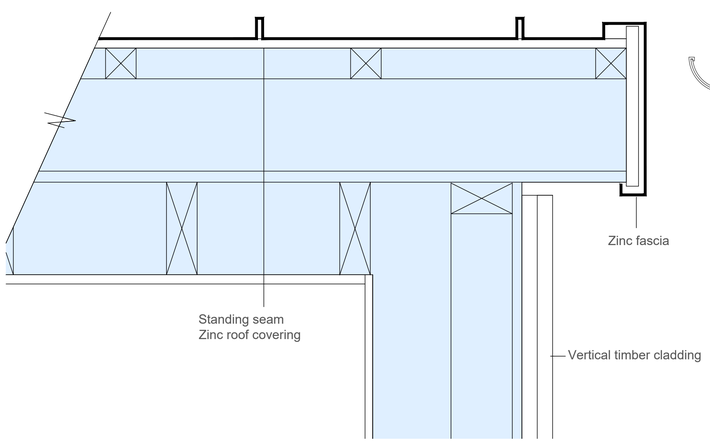

Proposed Annexe Roof Lower Eaves
1:5

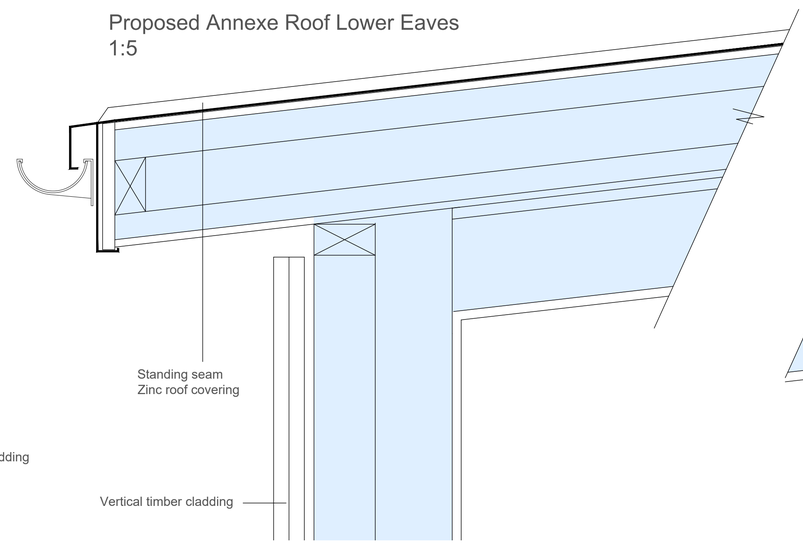

Proposed Annexe Roof Upper Eaves
1:5

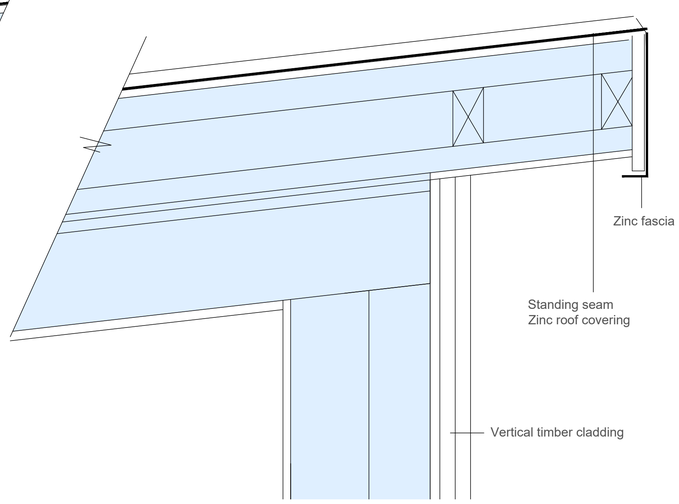

Notes:

Do not scale from this drawing.
Only to be scaled for local authority purposes.
Dimensions to be checked on site.
All dimensions are in millimeters unless stated.
Report all discrepancies.

NOT FOR CONSTRUCTION

This drawing and information displayed is the confidential property of Engineering Architecture Ltd and shall not be copied or used for any purpose without the written consent of the company.

©Engineering Architecture Ltd. All Rights Reserved

Planning Condition Stage

Revisions	Date

Scale: As shown	Job No.: 471
Drawing No.: 471_PL10	Revision: **0**

Drawing:

New Tractor Shed, Annexe and Garden Room Roof Edge Details

Project:

Medlars, Swallows Lane
Dial Post, Horsham,
RH13 8NN

engineering architecture

t. 01428 741671
e. mail@engarc.co.uk
w. www.engarc.co.uk