
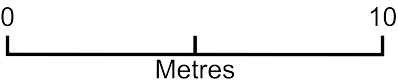


Lanaways Farm RH13 0LA

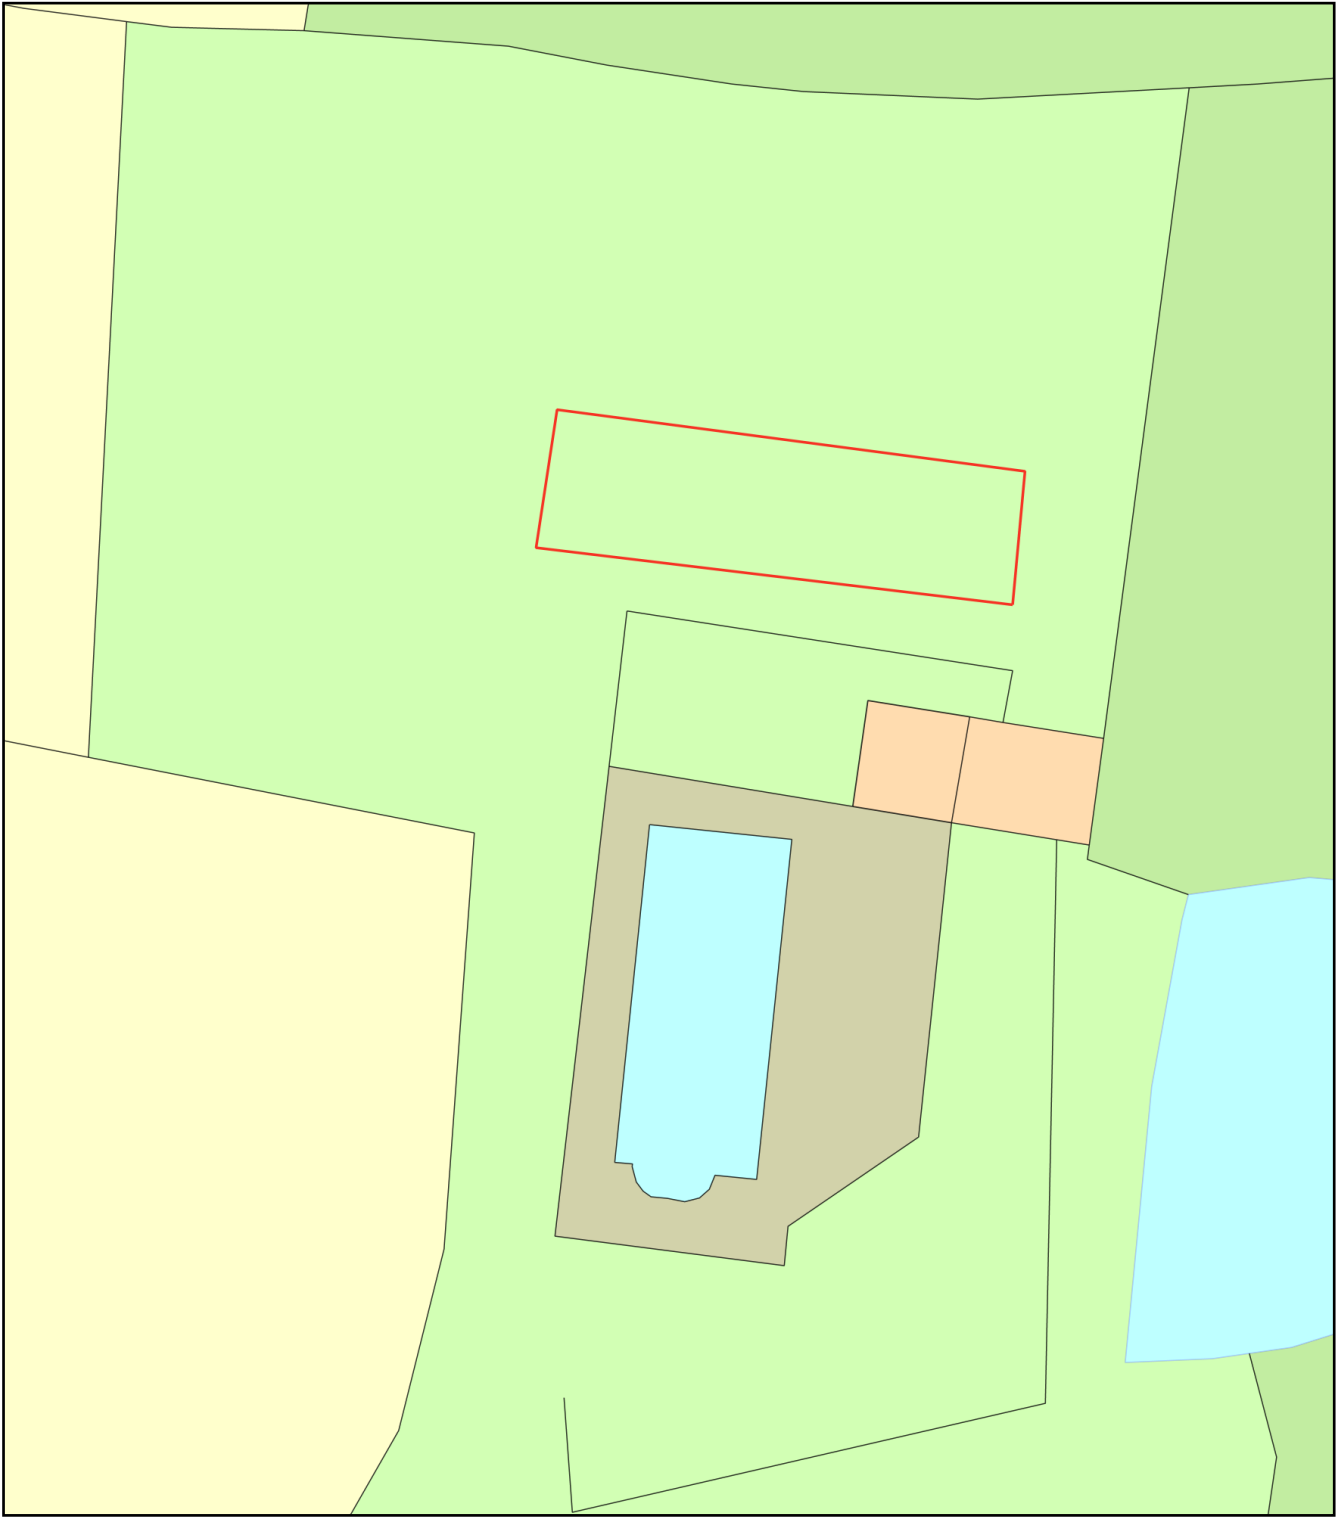

Plan Produced for: DC/26/0344

Date Produced: 25 Mar 2026

Plan Reference Number: TQRQM26084214415359

Scale: 1:200 @ A4