
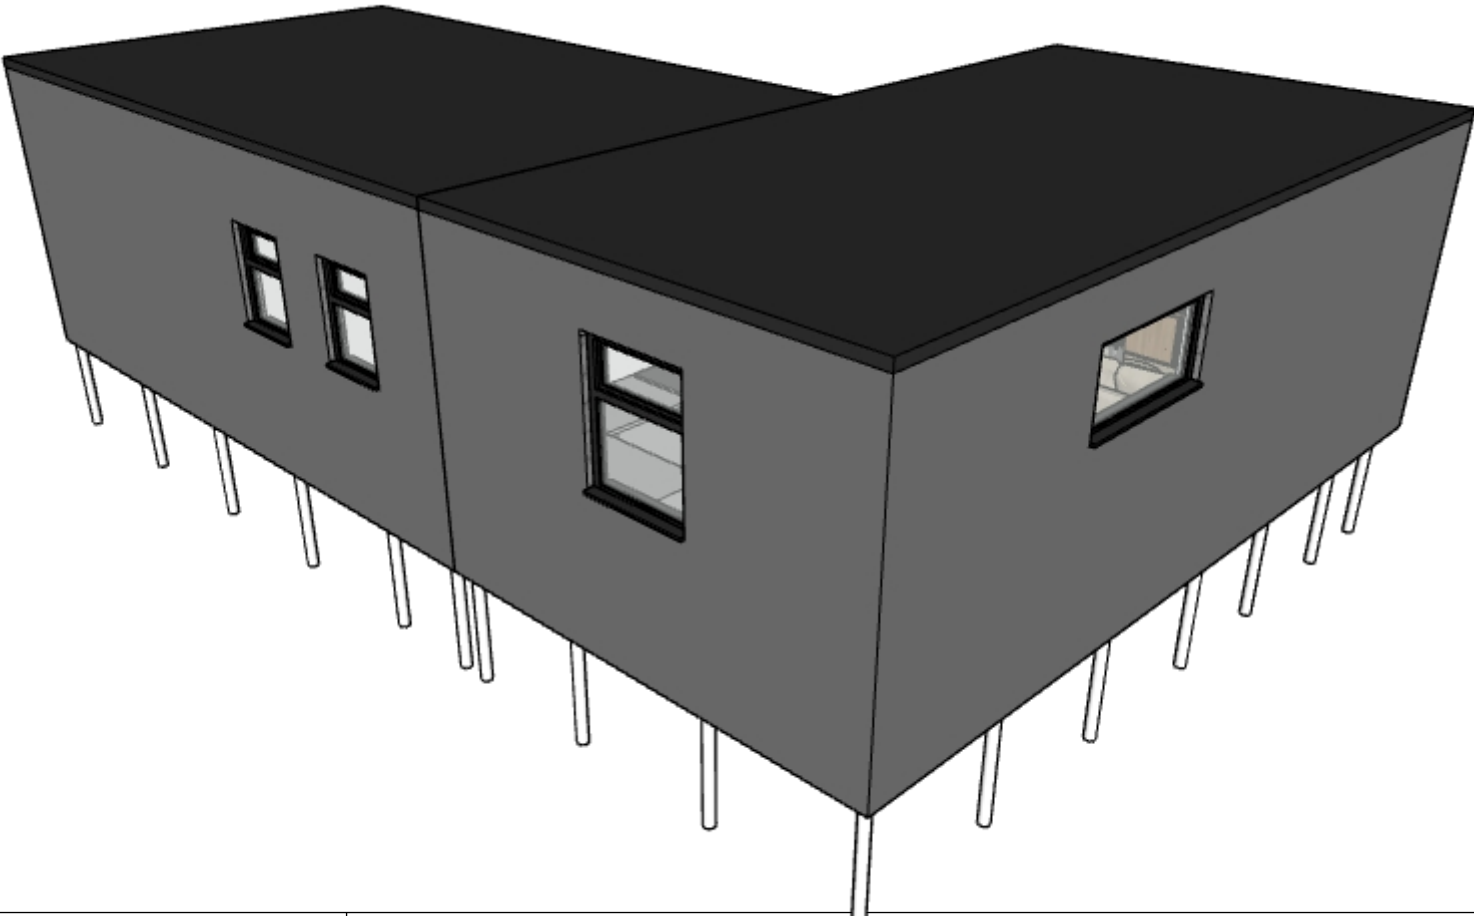


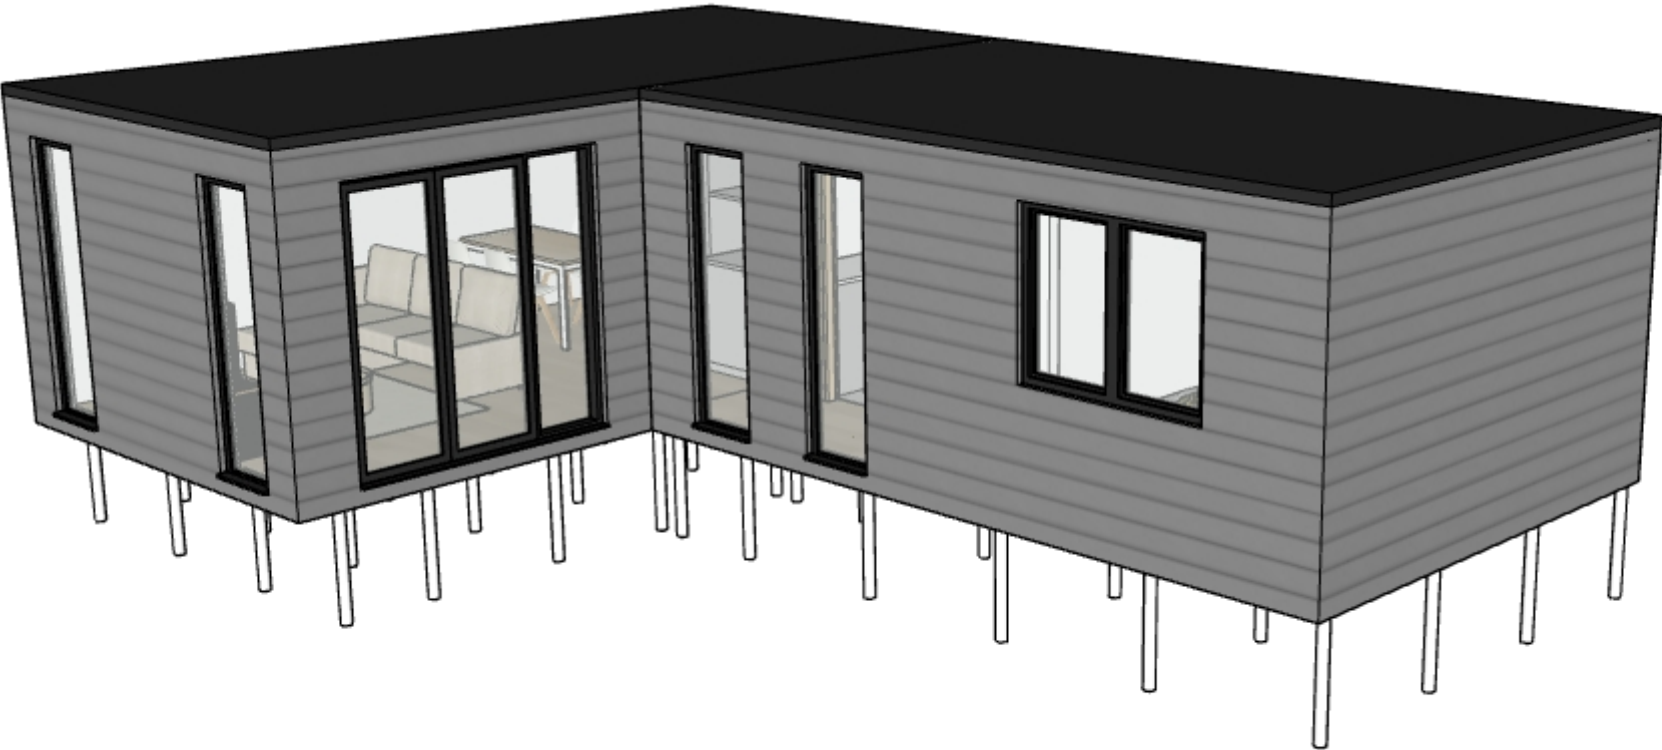

DRAWING TITLE	17 THORNDEN, COWFOLD, HORSHAM, RH13 8AG					The copyright of these drawings are owned by VIZARCHi Architecture & Visualization LTD. Drawings must not be reproduced, copied or dealt with in any manner which infringes the exclusive rights without prior written consent.	VIZARCHi ARCHITECTURE & VISUALIZATION
	Mobile Home overview	DATE 20 September 2026	SCALE n/a	PAGE NO 01	STATUS Planning Drawings	CLIENT Mrs A. Stokes	

22 First Avenue, BN9 9HT
Newhaven | United Kingdom
alperen@vizarchi.co.uk
07495 734425