


Mobile unit sides

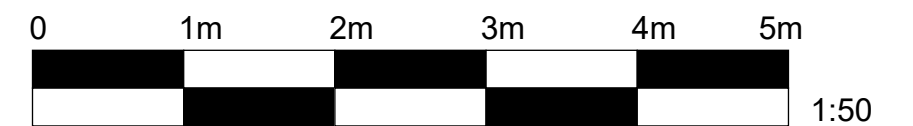

DRAWING TITLE	17 THORNDEN, COWFOLD, HORSHAM, RH13 8AG					The copyright of these drawings are owned by VIZARCHi Architecture & Visualization LTD. Drawings must not be reproduced, copied or dealt with in any manner which infringes the exclusive rights without prior written consent.	VIZARCHi ARCHITECTURE & VISUALIZATION
	DATE 20 September 2026	SCALE 1:50	PAGE NO 02	STATUS Planning Drawings	CLIENT Mrs A. Stokes		