


A horizontal scale bar with alternating black and white segments. The segments are labeled 0m, 1m, 5m, and 10m. The 1m segment is the smallest, followed by 5m, and then 10m. The 0m label is at the left end, and the 10m label is at the right end.

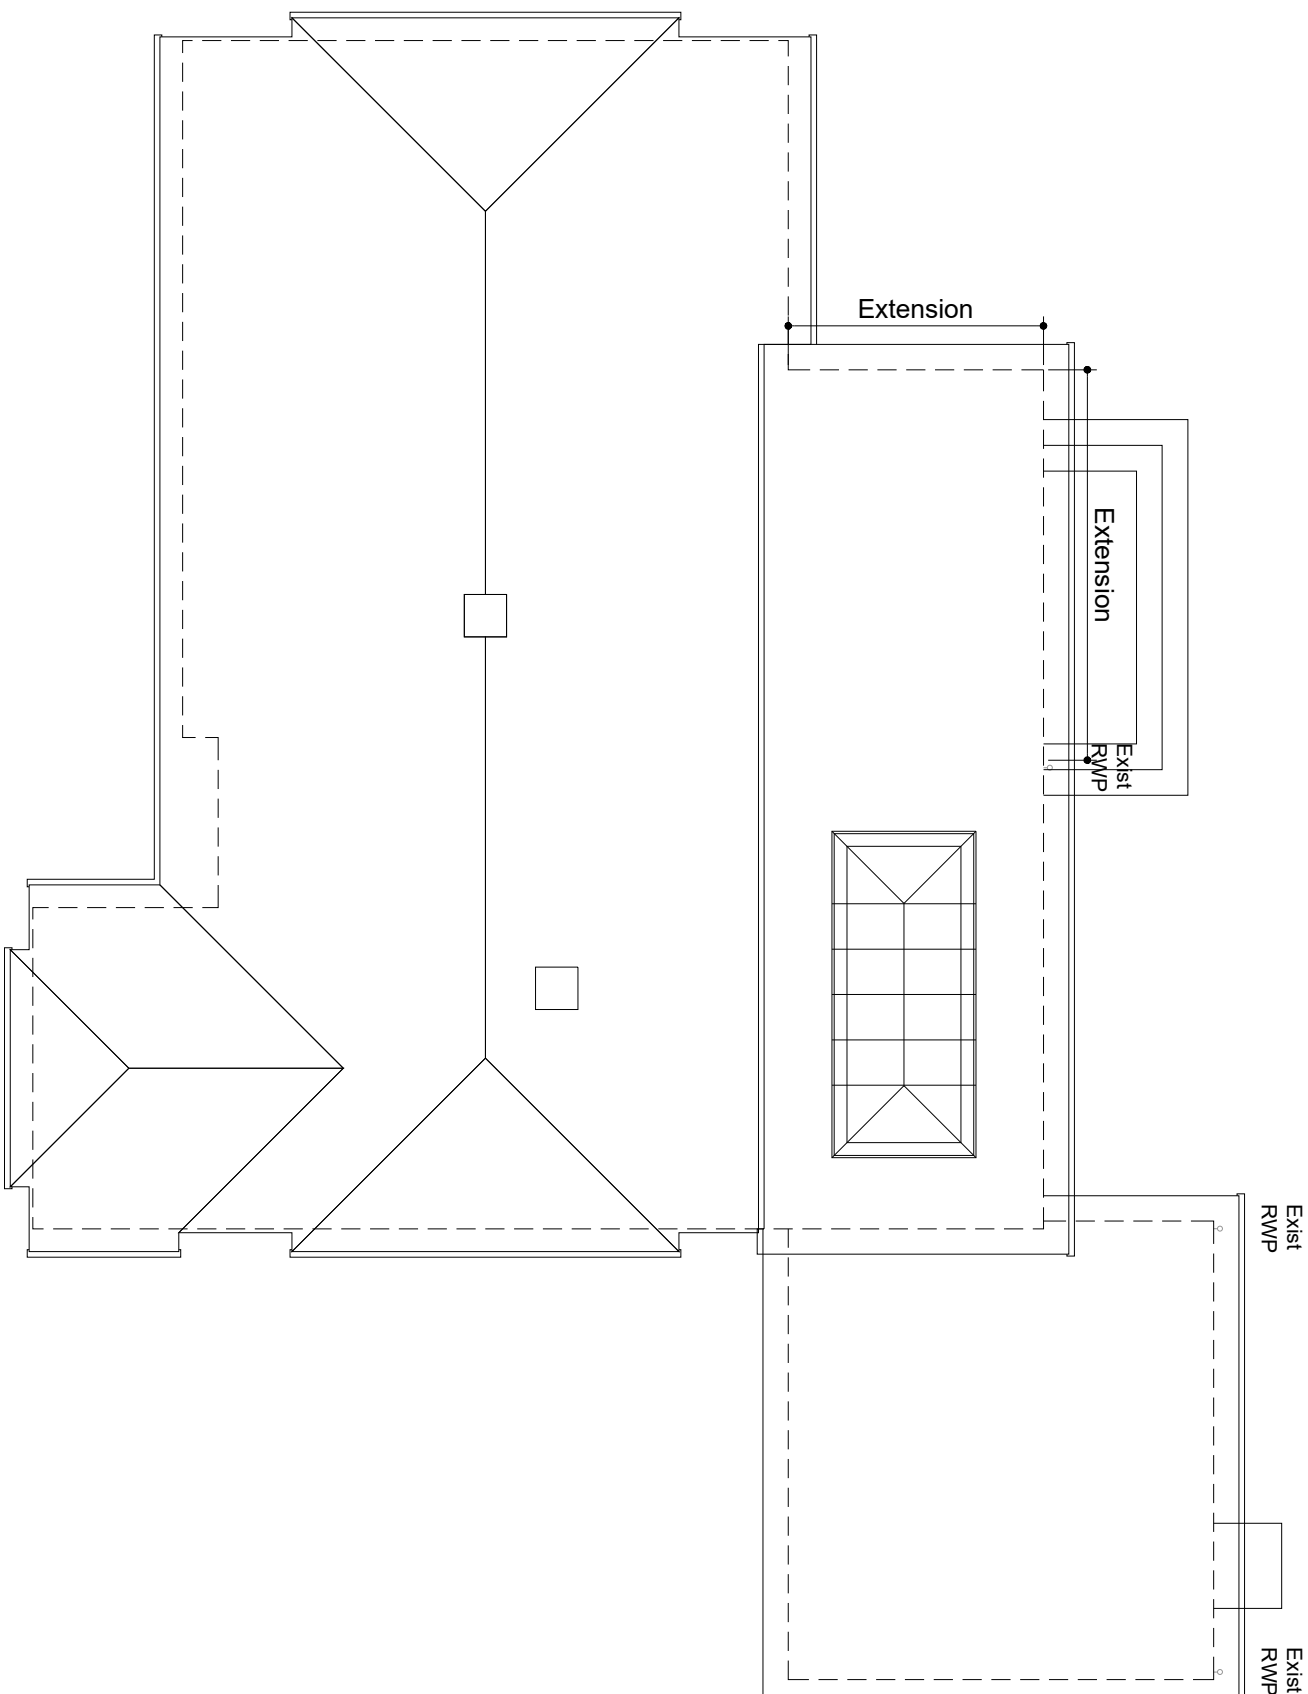

ROOF PLAN

NOTES

COPYRIGHT

This drawing is the copyright of Robert N Thornton and may not be altered or reproduced in any way without written authority.

QUALIFICATION

Written dimensions supersede scale dimensions. All drawings are to be checked on site before work is put in hand. This drawing is to be used only for the work intended as described on the title panel. All works or materials indicated on this drawing are to comply with the latest relevant Building Regulations and/or British Standard and to be carried out in accordance with the latest relevant Code of Practice or recognized institute or trade association recommendations and publications. This drawing is to be read in conjunction with all other Consultants drawings as applicable to the project.

rev	date	amendment
-----	------	-----------

client
M R R RATCLIFFE

project
ROSECROFT
NIGHTINGALES
WEST CHILTINGTON

title

**PROPOSED
ROOF PLAN**

drawn	date
CAD/RNT	10.10.16
scale	number
1:100@A3	2513.102

© Thornton
architecture + design

Telephone: 07773 245612
Email: info@thornton-design.com
Website: www.thornton-design.com