



Notes


All details are indicative only. All dimensions to be checked on site by contractor prior to commencement of works. Any discrepancies in drawings to be reported to Philips Surveyors LLP.

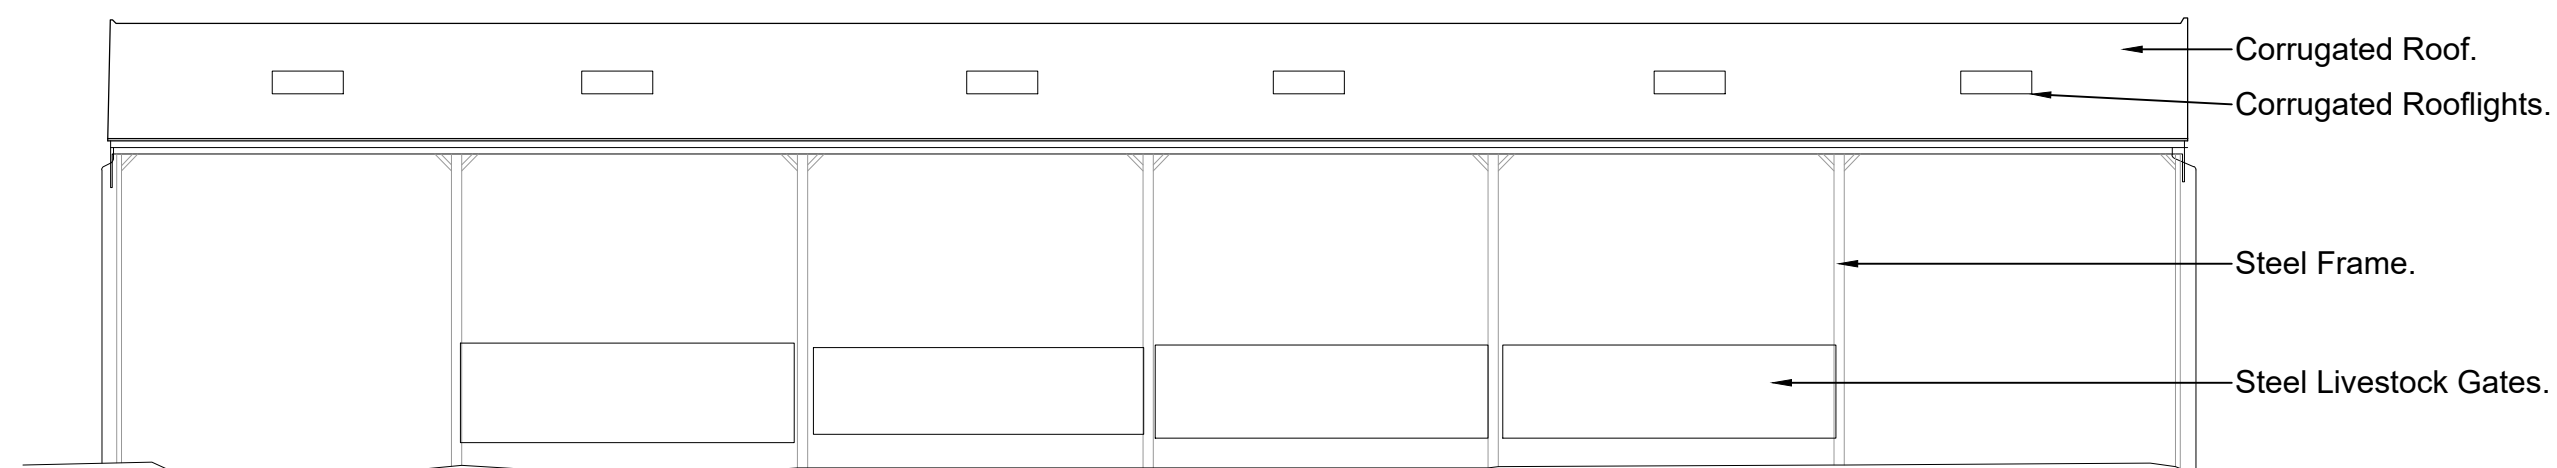


Building 2, Elevation 1

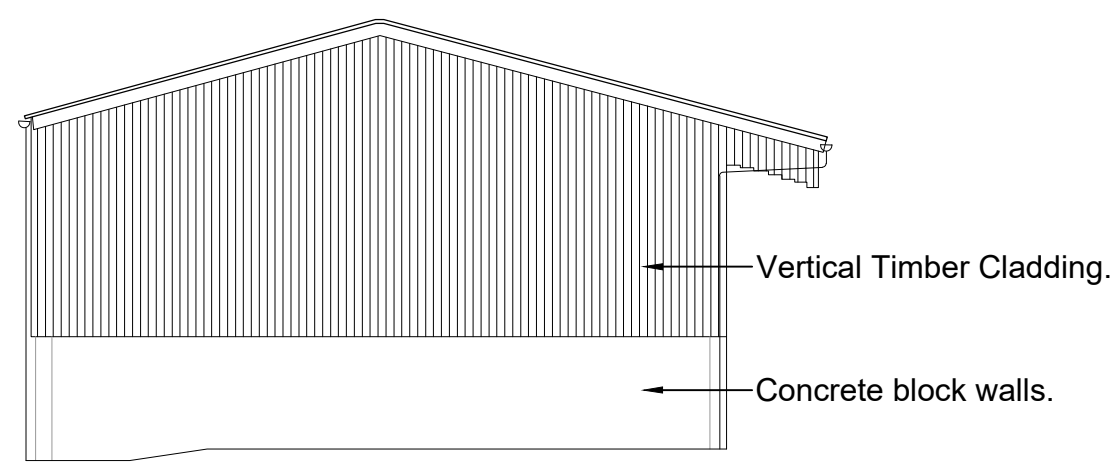

Building 2, Elevation 2

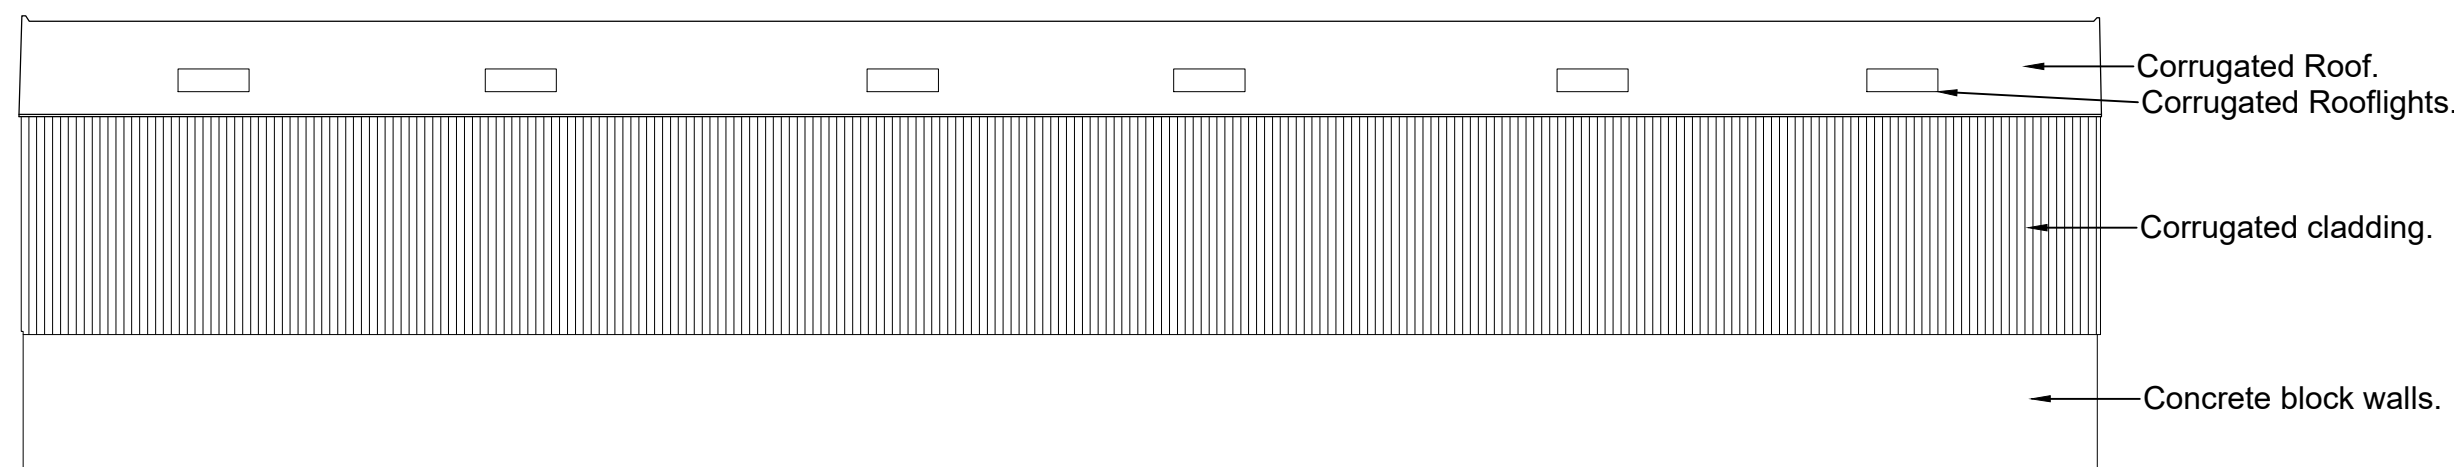

Building 2, Elevation 3

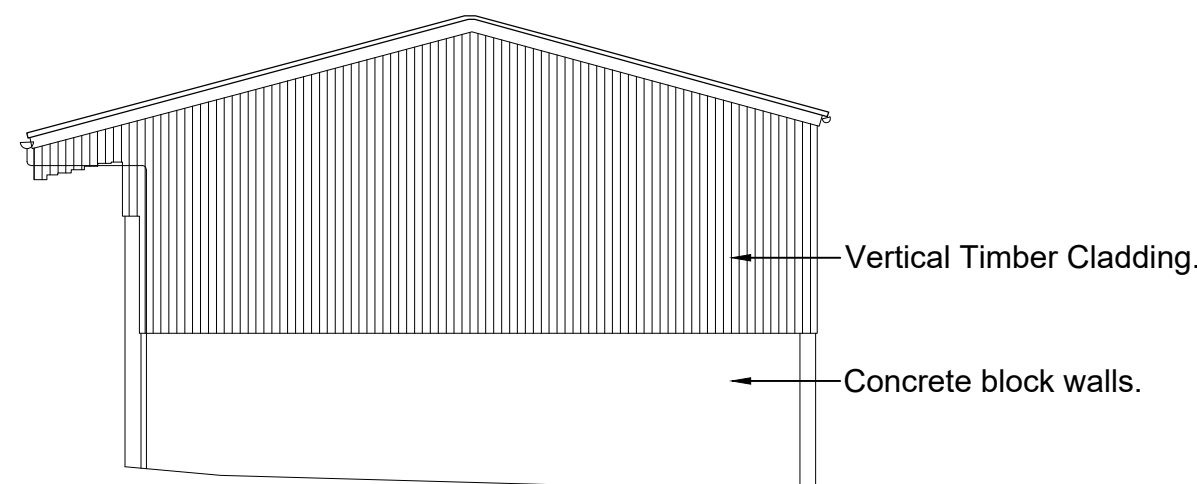

Building 2, Elevation 4

Rev.	Amendments	Date	Drawn



PHILIPS SURVEYORS
BUILDING SURVEYORS, DESIGNERS & CONSULTANTS

PHILIPS SURVEYORS LLP, THE OLD COACH HOUSE, 78 LOWER STREET, PULBOROUGH, WEST SUSSEX, RH20 2AA
TEL 01798 873222 FAX 01798 873444
EMAIL INFO@PHILIPS-SURVEYORS.CO.UK
WWW.PHILIPSCHARTEREDSURVEYORS.CO.UK

CLIENT: Ellis Rodda, Property & Development
Manager.
Camelia Botnar Foundation,
Maplehurst Road, Cowfold, West Sussex
RH13 8DB.

PROJECT:

Clock House Farm, Stonehouse Lane,
Cowfold, RH13 8DL/Littleworth Lane

BARN RELOCATION

DRAWING TITLE:

Existing Elevations

DRAWN: GRM	JOB NO: 2729/25	SCALE: 1:100 @A1
CHECKED: PGA	DRAWING NO: EX-02	REV:
DATE: Oct 25		

© Philips Surveyors LLP.

NOTES
SURVEY IS BASED ON OS GRID SYSTEM
ORIGINATING FROM STATION 1
@ E 519740.360, N 122188.656, RL 25.598

Every effort has been made to survey the area as indicated. Where detail is inaccessible or obscured from view it has been deemed unable to survey.

[illegible]