



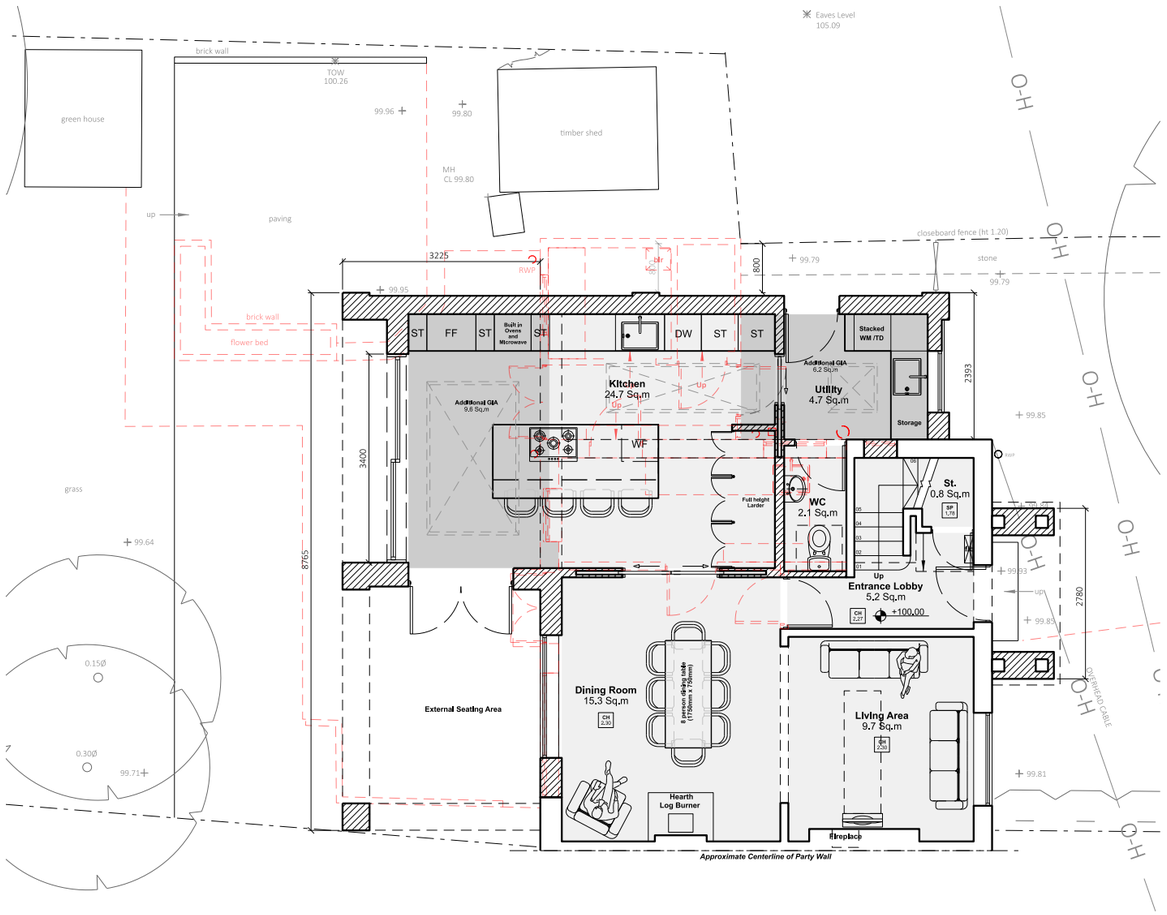

01 **Proposed GA Plan** - L00
1:100 @ A3

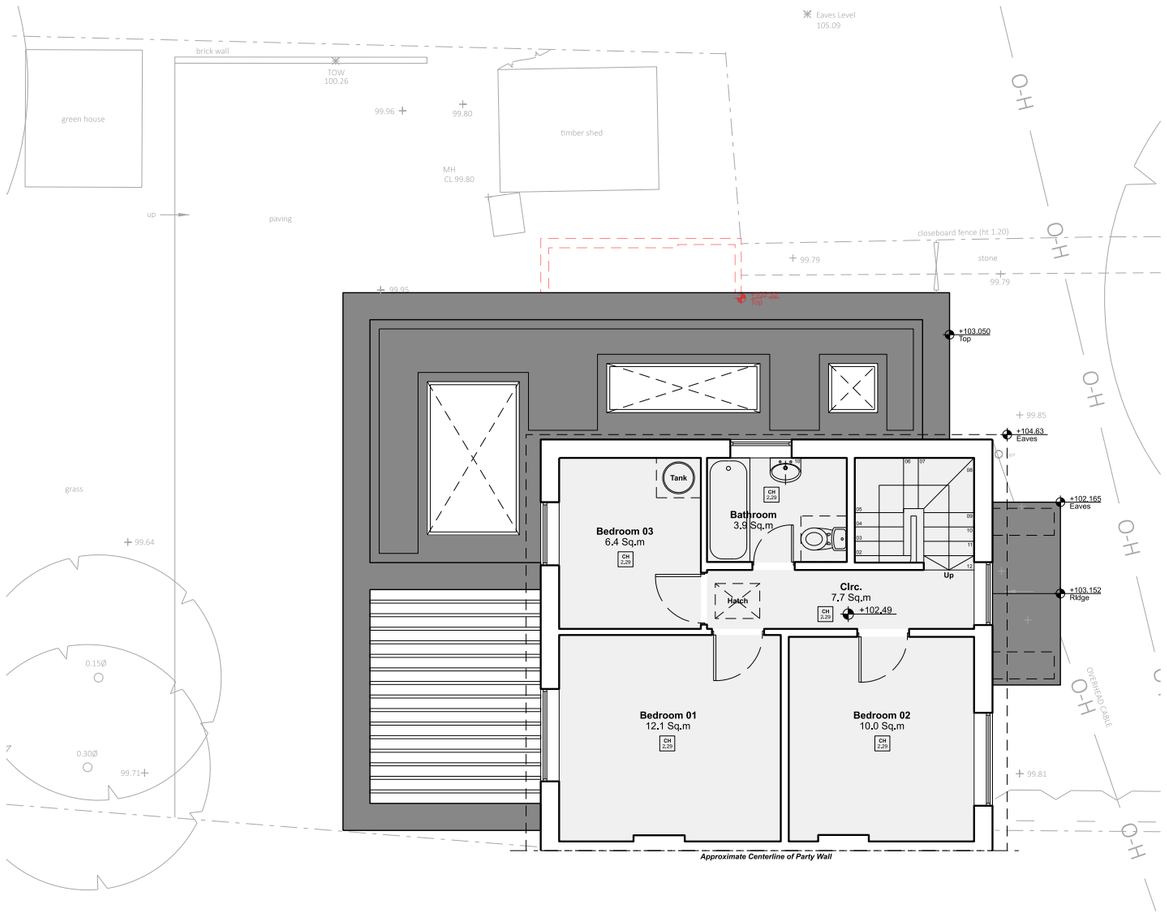

02 **Proposed GA Plan** - L01
1:100 @ A3

SPLASH ARCHITECTURE

Splash Architecture Ltd

157 Brighton Rd,
Godalming,
Surrey,
GU7 1PL

t: +44 (0)7402 796 725
e: dan.green@splasharchitecture.com
w: www.splasharchitecture.com
i: instagram.com/splash.architecture/

DISCLAIMERS
Responsibility is not accepted for errors made by others in scaling from this drawing. All construction information should be taken from figured dimensions only.
Any discrepancies in the specifications and drawings to be brought to the attention of the Architect.

Design copyright is the property of Splash Architecture Ltd and must not be copied without prior written consent.

Rev	Note	Date
P01	Issue for Planning	15/11/2024
P02		02/01/2025

0 0.5m 1m 2.5m 5m

Job/Drawing No
1147-SPL-P-D-A-2010

Revision
P02

2 Greenfield Road, Slinfold, Horsham, West Sussex, RH13 0SF

Proposed GA Plans - L00 and L01

Scale 1:100 @ A3
Date 12/09/2024
Drawn Splash Architecture
Stage Planning

Do not scale
All dimensions to be checked on site