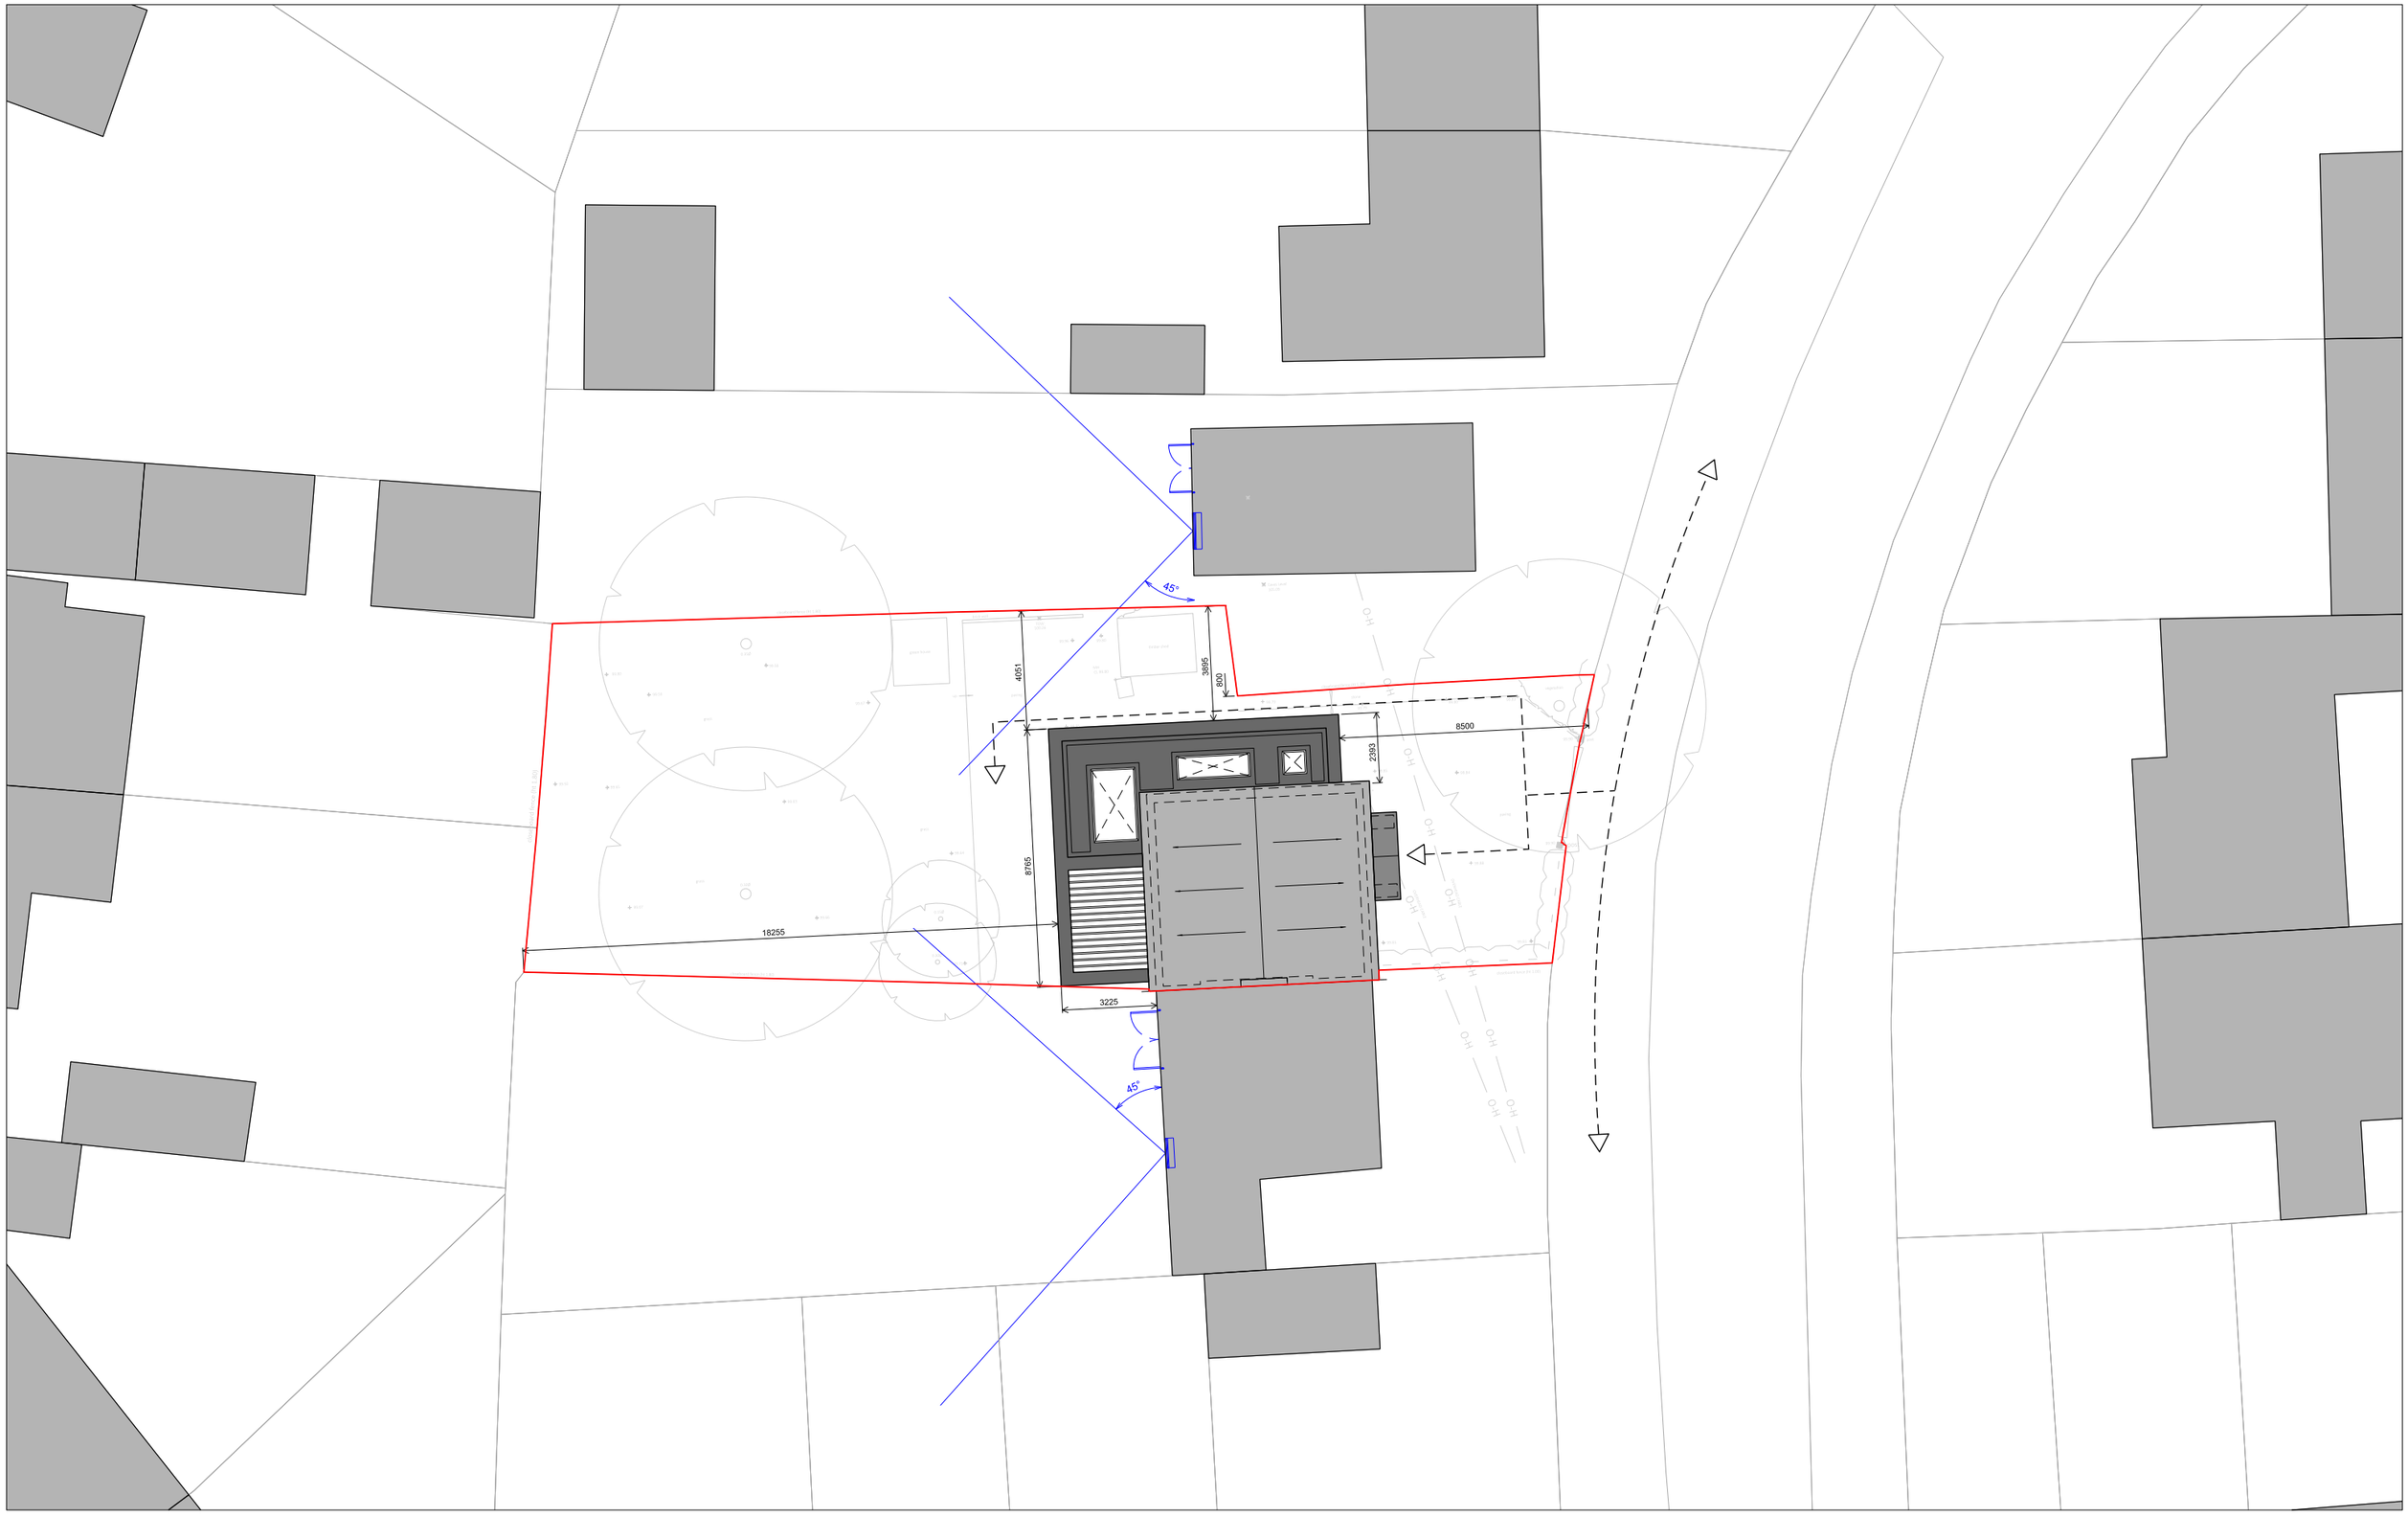


Splash Architecture Ltd

157 Brighton Rd,
Godalming,
Surrey,
GU7 1PL

t: +44 (0)7402 796 725
e: dan.green@splasharchitecture.com
w: www.splasharchitecture.com
i: instagram.com/splash.architecture/

DISCLAIMERS
Responsibility is not accepted for errors made by others in scaling from this drawing. All construction information should be taken from figured dimensions only.
Any discrepancies in the specifications and drawings to be brought to the attention of the Architect.

Design copyright is the property of Splash Architecture Ltd and must not be copied without prior written consent.

2 Greenfield Road
Site Boundary
Site size = 407 sqm (0.040 hectares)

Proposed Development
Block Plan

Existing Trees

Pedestrian access from public Highway

XX-XX Key distances

Rev	Note	Date
P01	Issue for Planning	15/11/2024
P02	Issue for Planning	24/11/2024
P03	Issue for Planning	02/01/2025

0 1m 2m 5m 10m

Job/Drawing No
1147-SPL-P-D-A-1810

Revision
P03

2 Greenfield Road, Slinfold, Horsham, West Sussex, RH13 0SF

Block Plan

Scale 1:200 @ A3
Date 12/09/2024
Drawn Splash Architecture
Stage Planning

Do not scale

All dimensions to be checked on site