





**Note: Front elevation is coloured for illustration purposes.
please refer to materials plan for specific materials.**

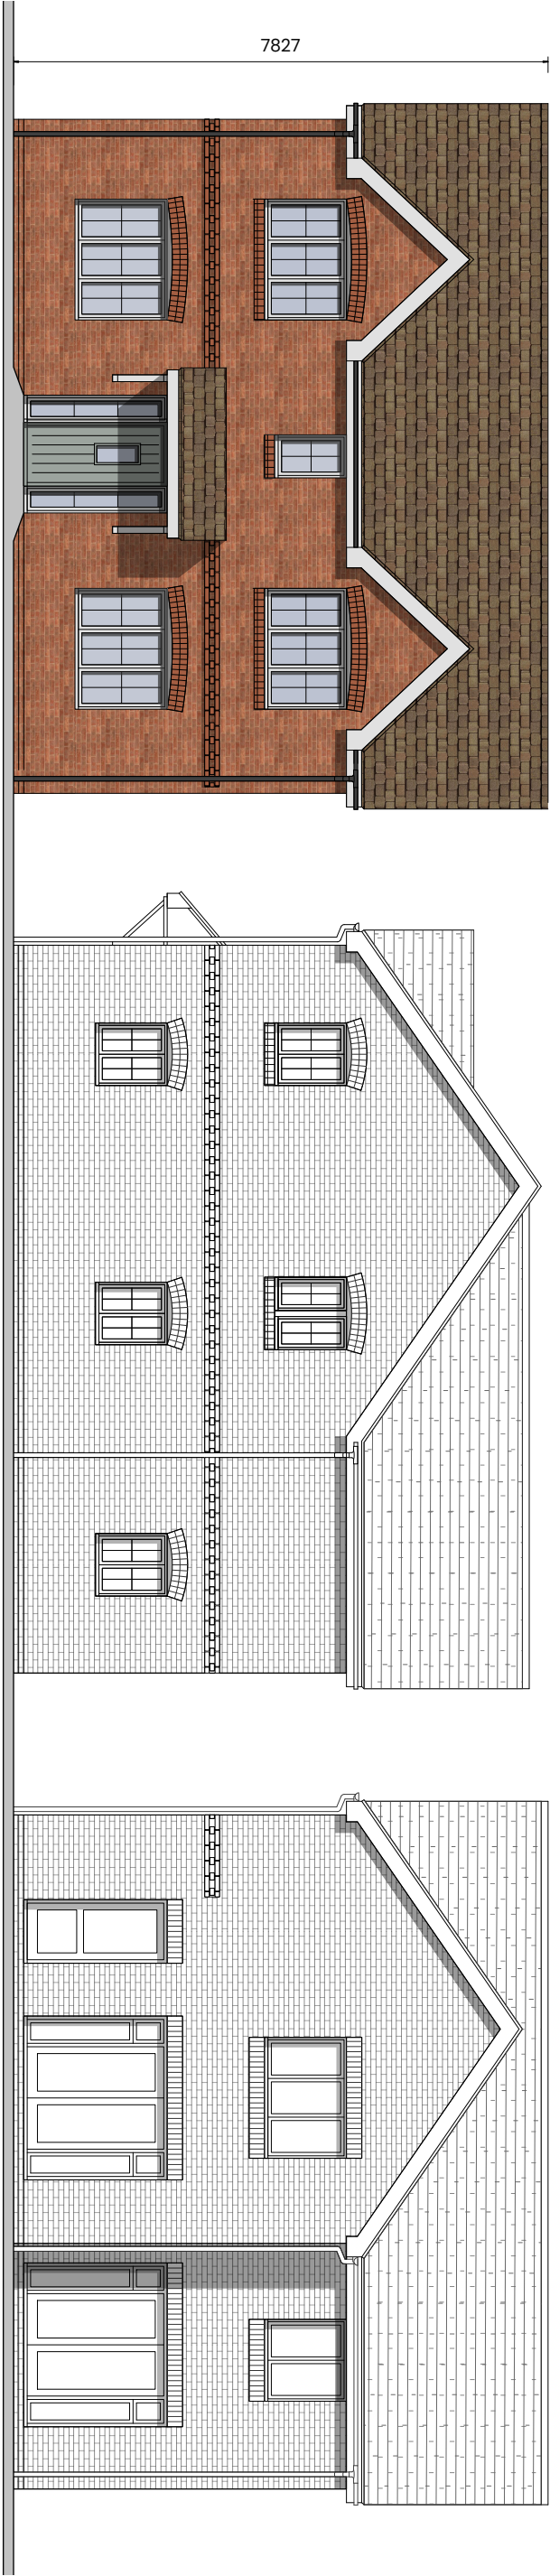

Front Elevation

Side Elevation

Rear Elevation

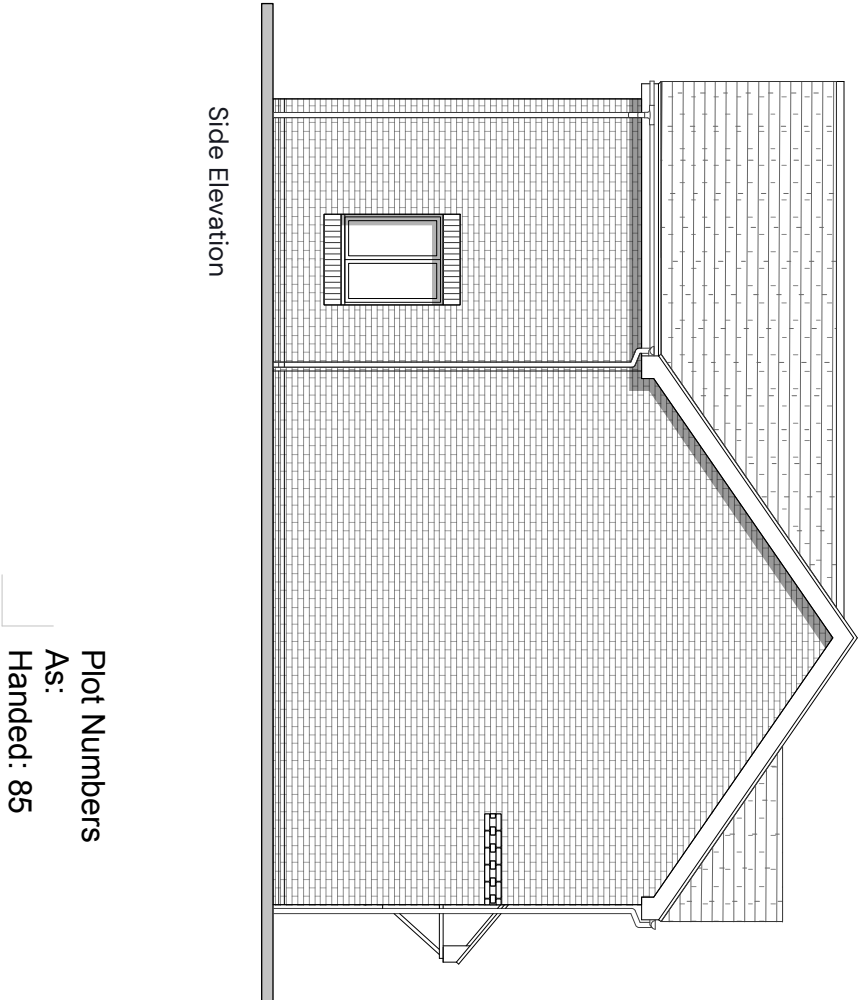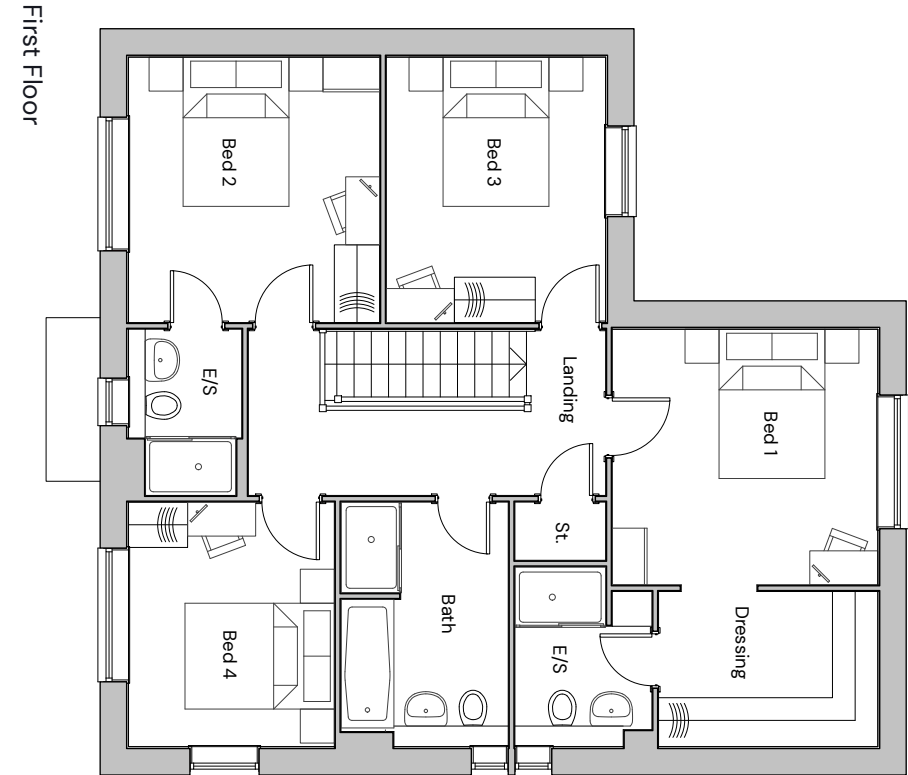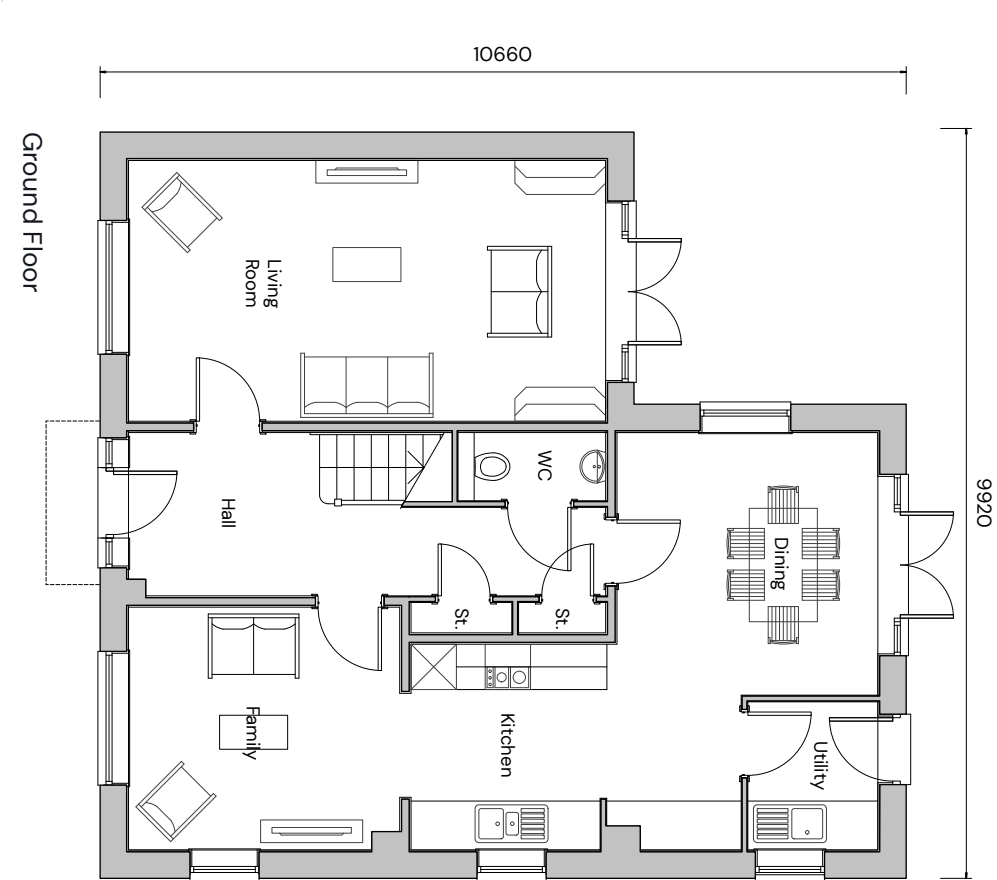

Side Elevation

Plot Numbers
As:
Handed: 85

