



**Note: Front elevation is coloured for illustration purposes.
please refer to materials plan for specific materials.**

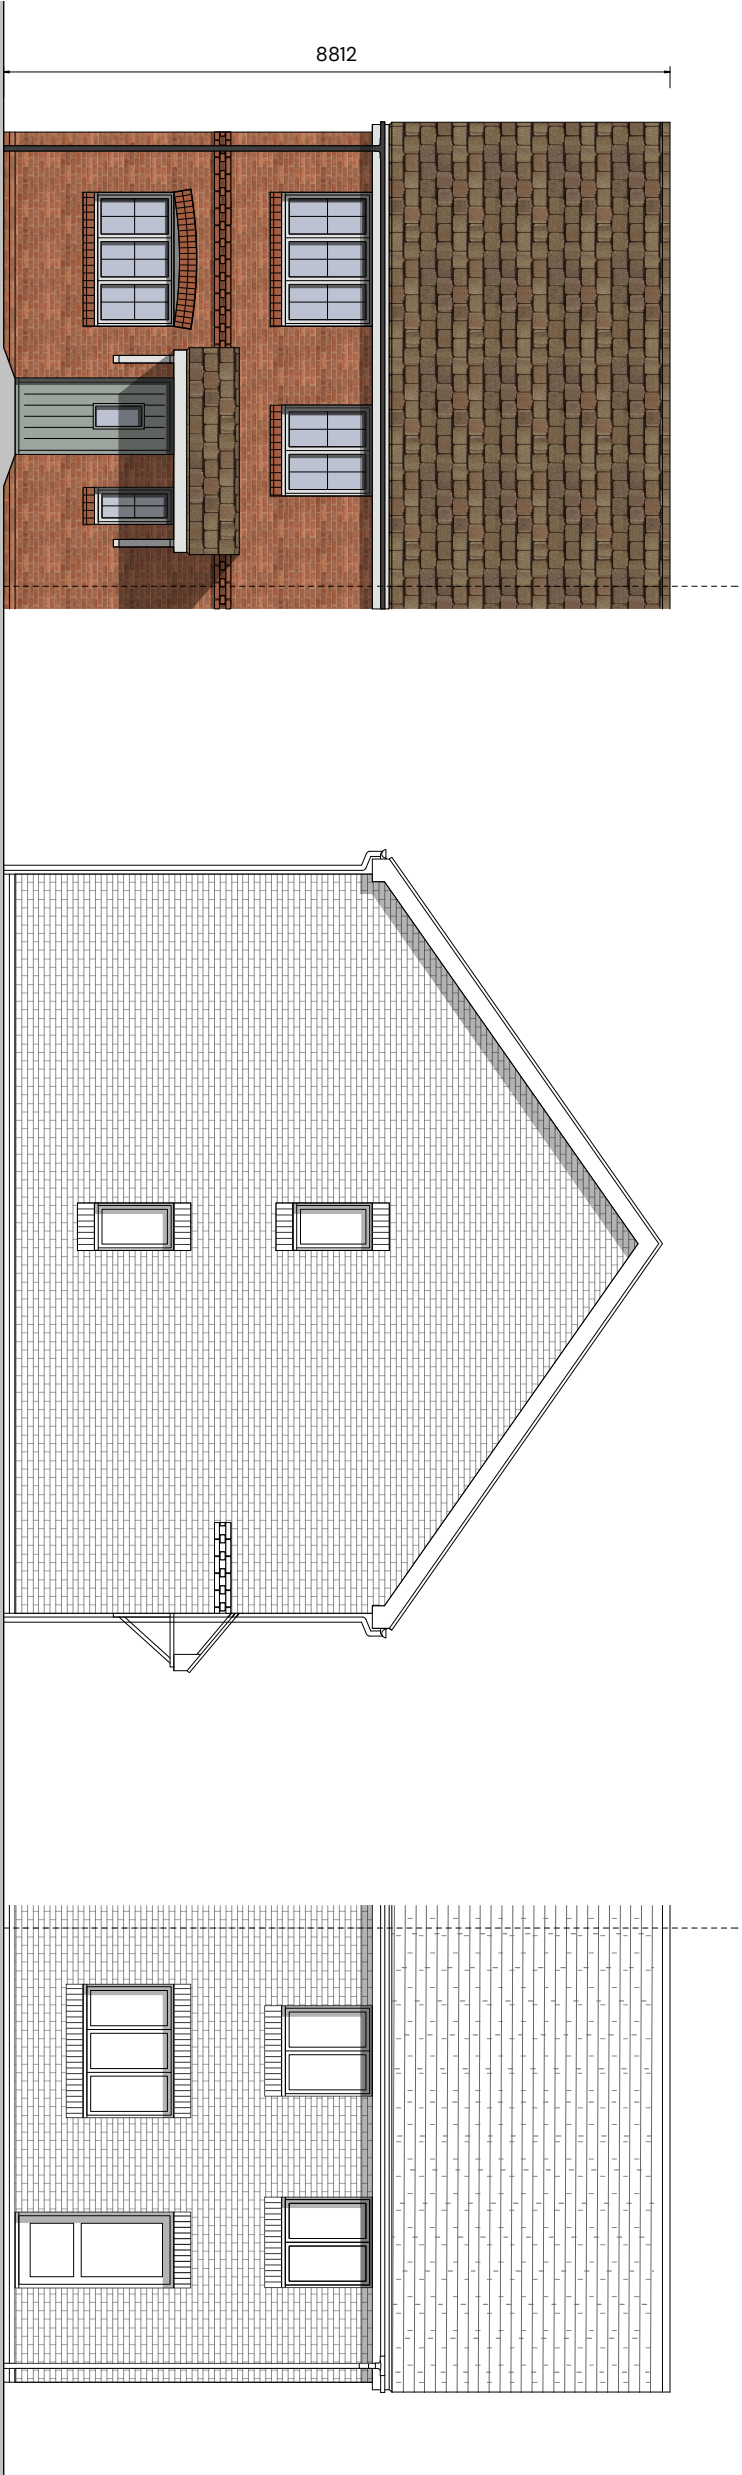


Front Elevation

Side Elevation

Rear Elevation

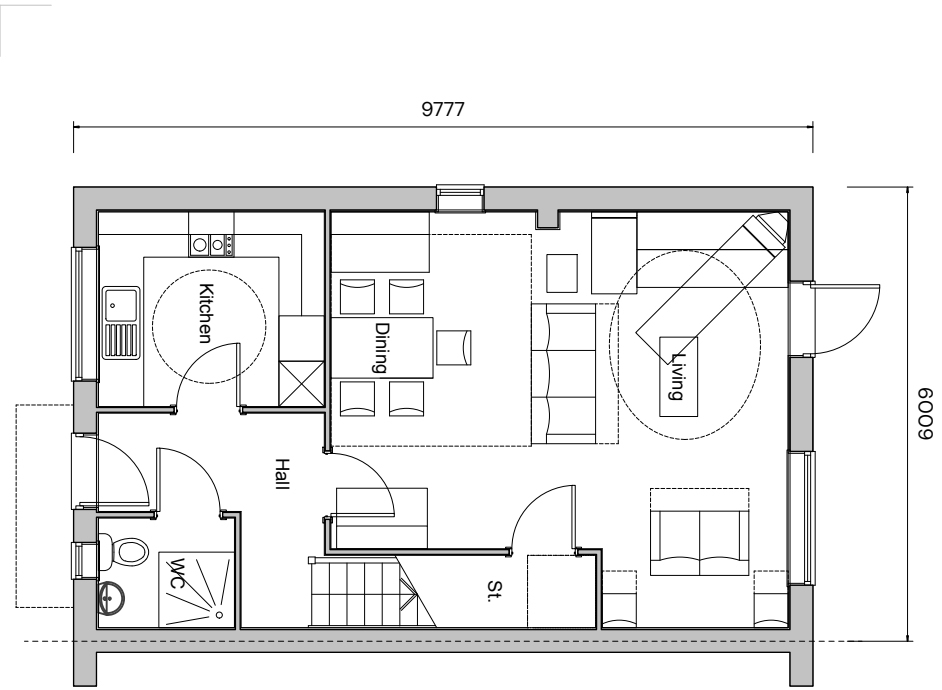

Ground Floor

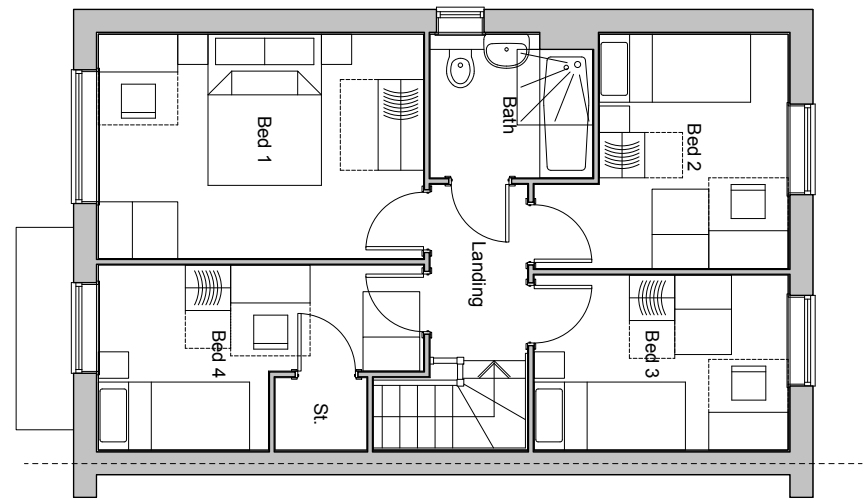

First Floor

Plot Numbers
As: 72, 135
Handed: 71, 134