



**Note: Front elevation is coloured for illustration purposes.
please refer to materials plan for specific materials.**

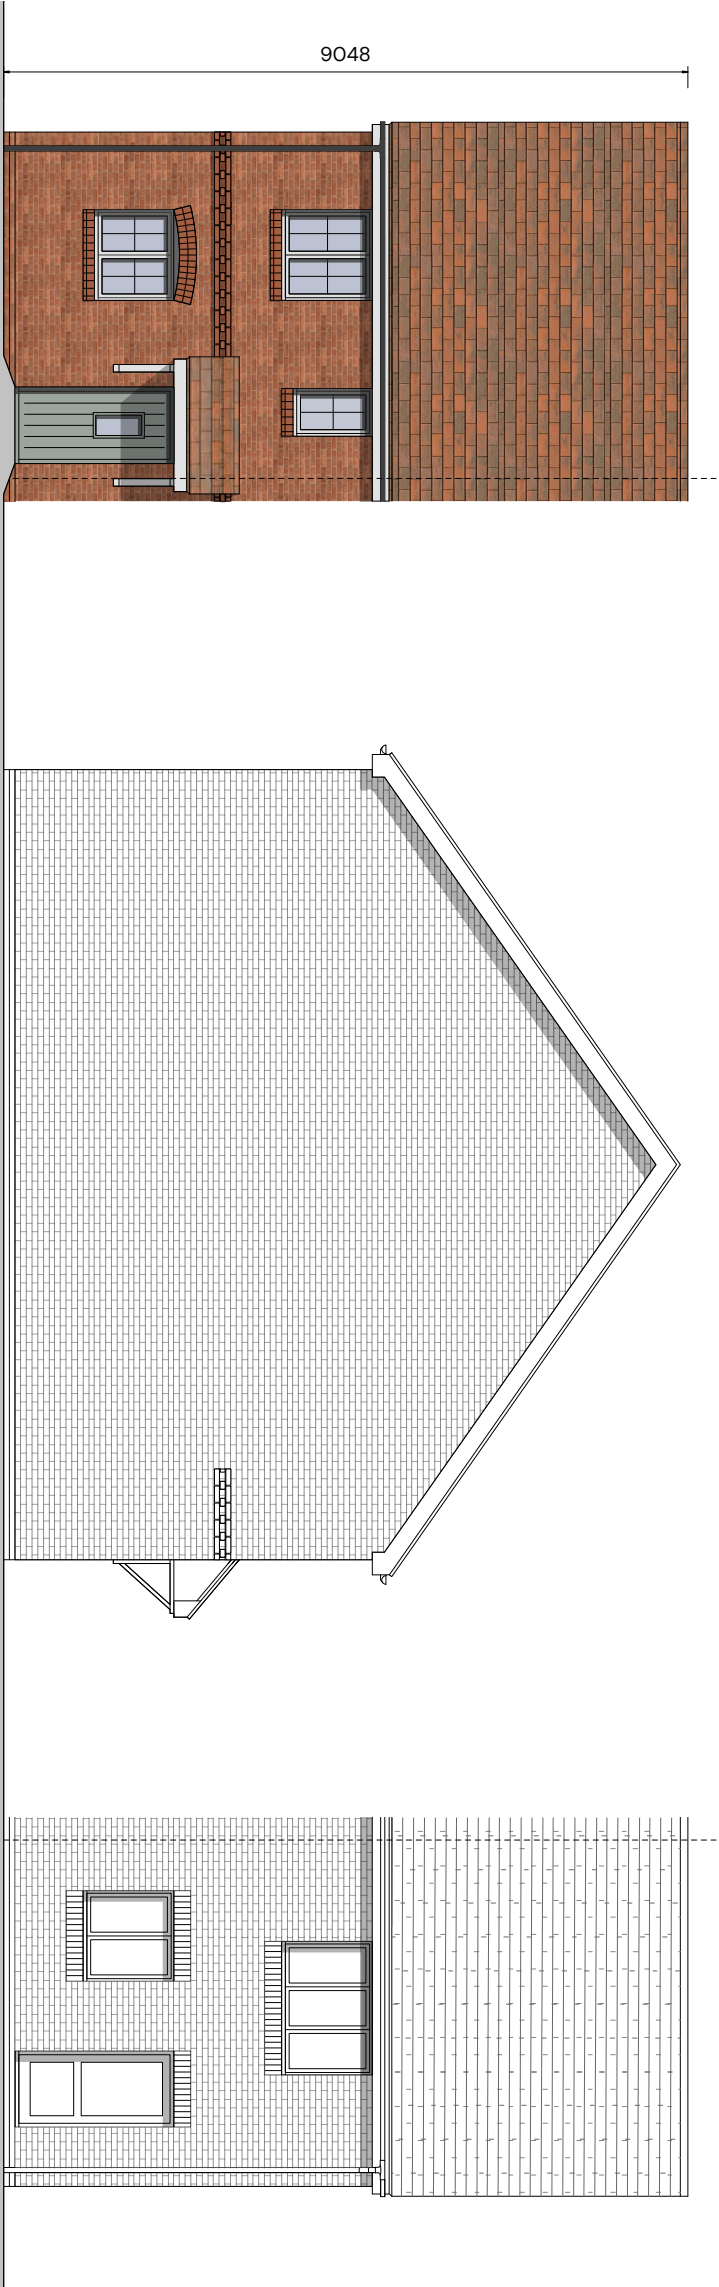

Front Elevation

Side Elevation

Rear Elevation

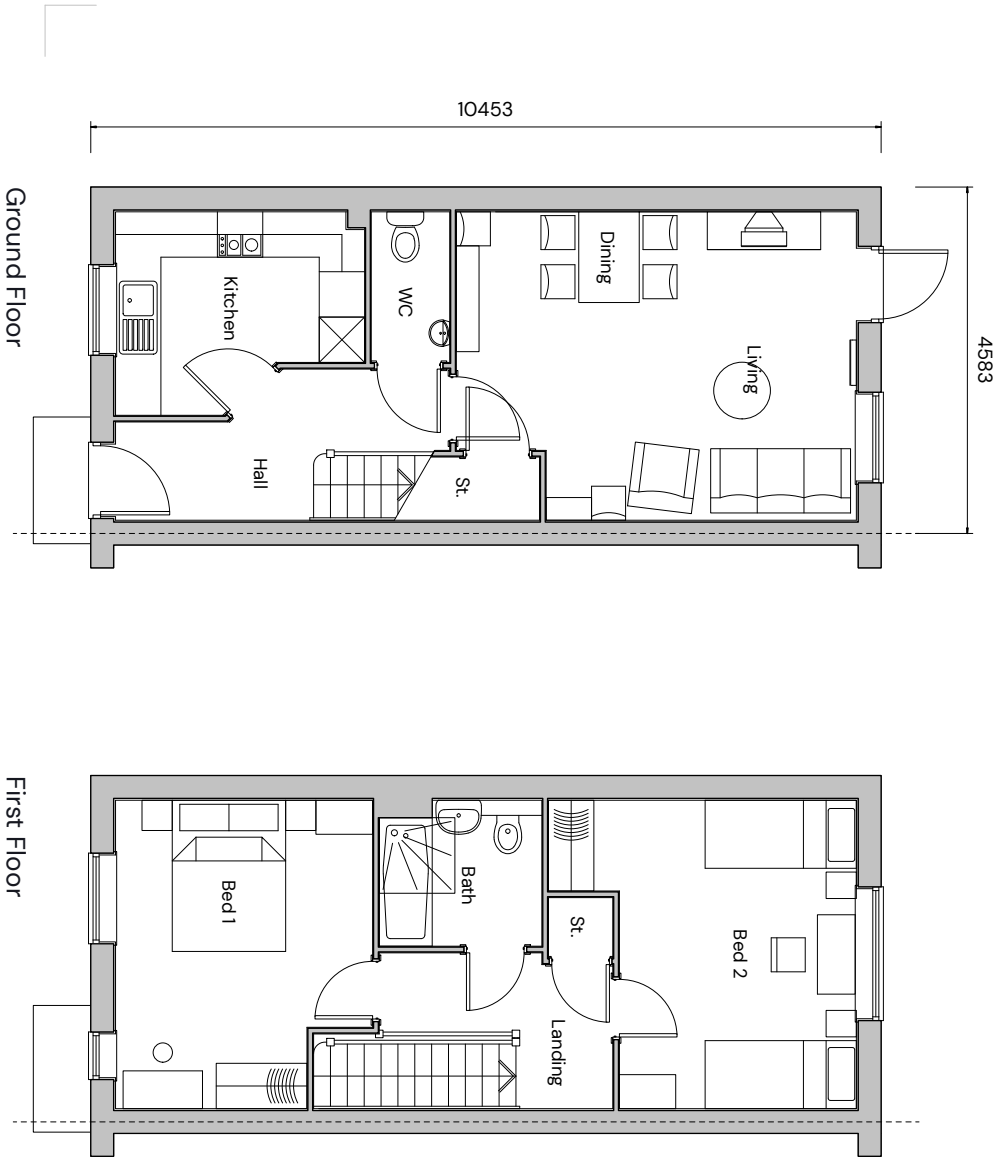

Ground Floor

First Floor

Plot Numbers
As: 24, 26, 131, 150
Handed: 23, 25, 147