



**Note: Front elevation is coloured for illustration purposes.
please refer to materials plan for specific materials.**

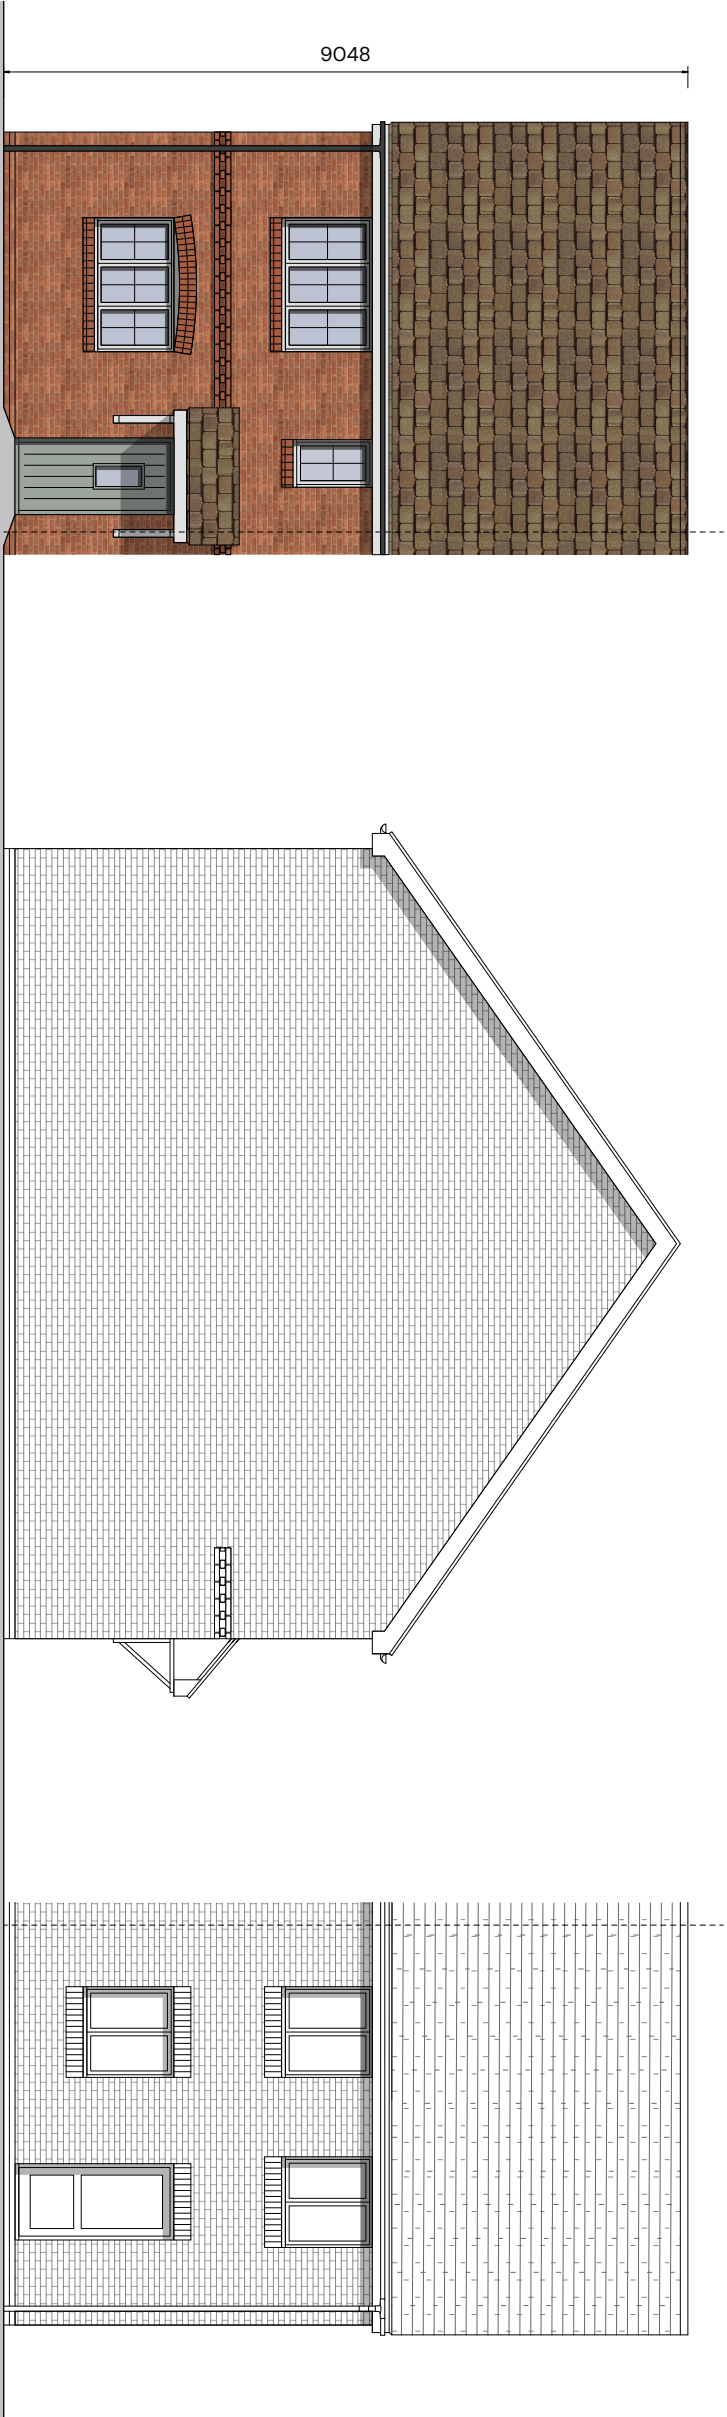

Front Elevation

Side Elevation

Rear Elevation

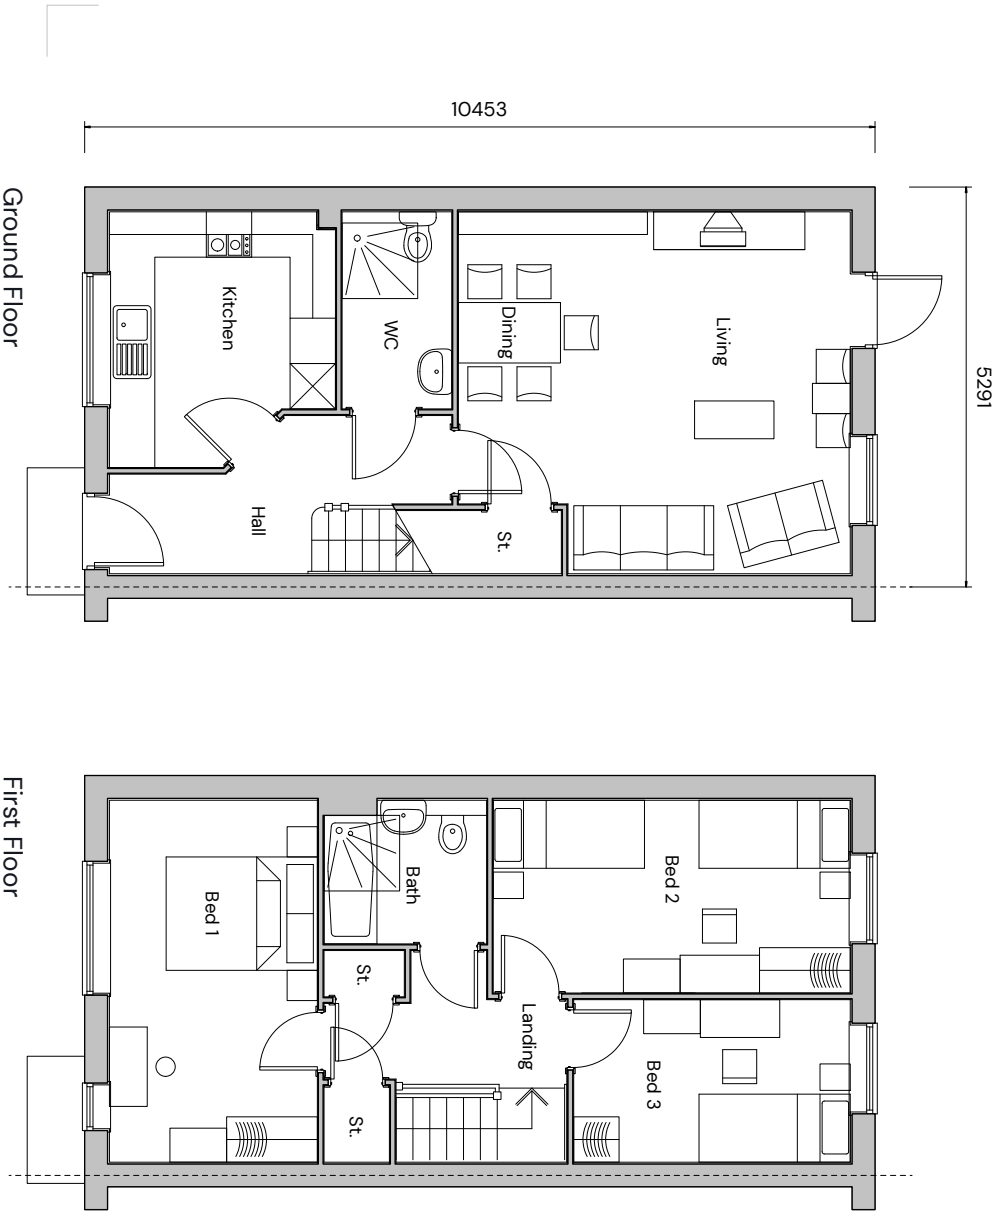

Ground Floor

First Floor

Plot Numbers
As: 22, 28, 34, 36, 38, 57, 59
Handed: 21, 27, 33, 35, 37, 58