



**Note: Front elevation is coloured for illustration purposes.  
please refer to materials plan for specific materials.**

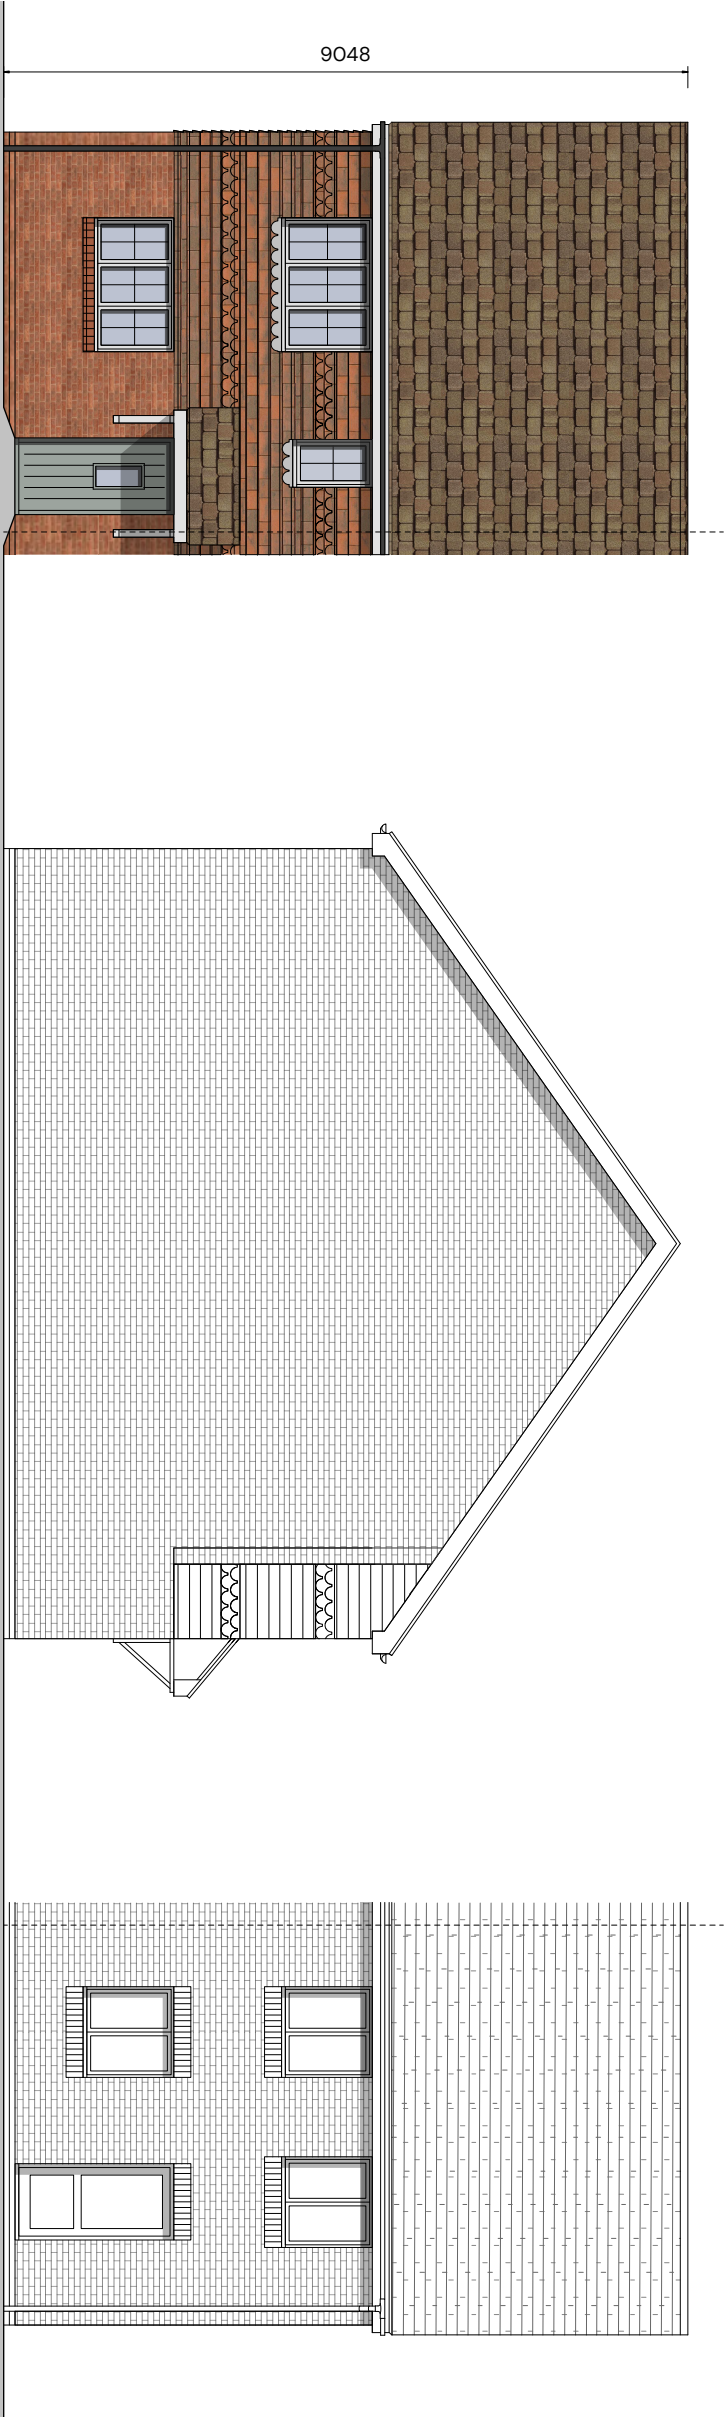

Front Elevation

Side Elevation

Rear Elevation

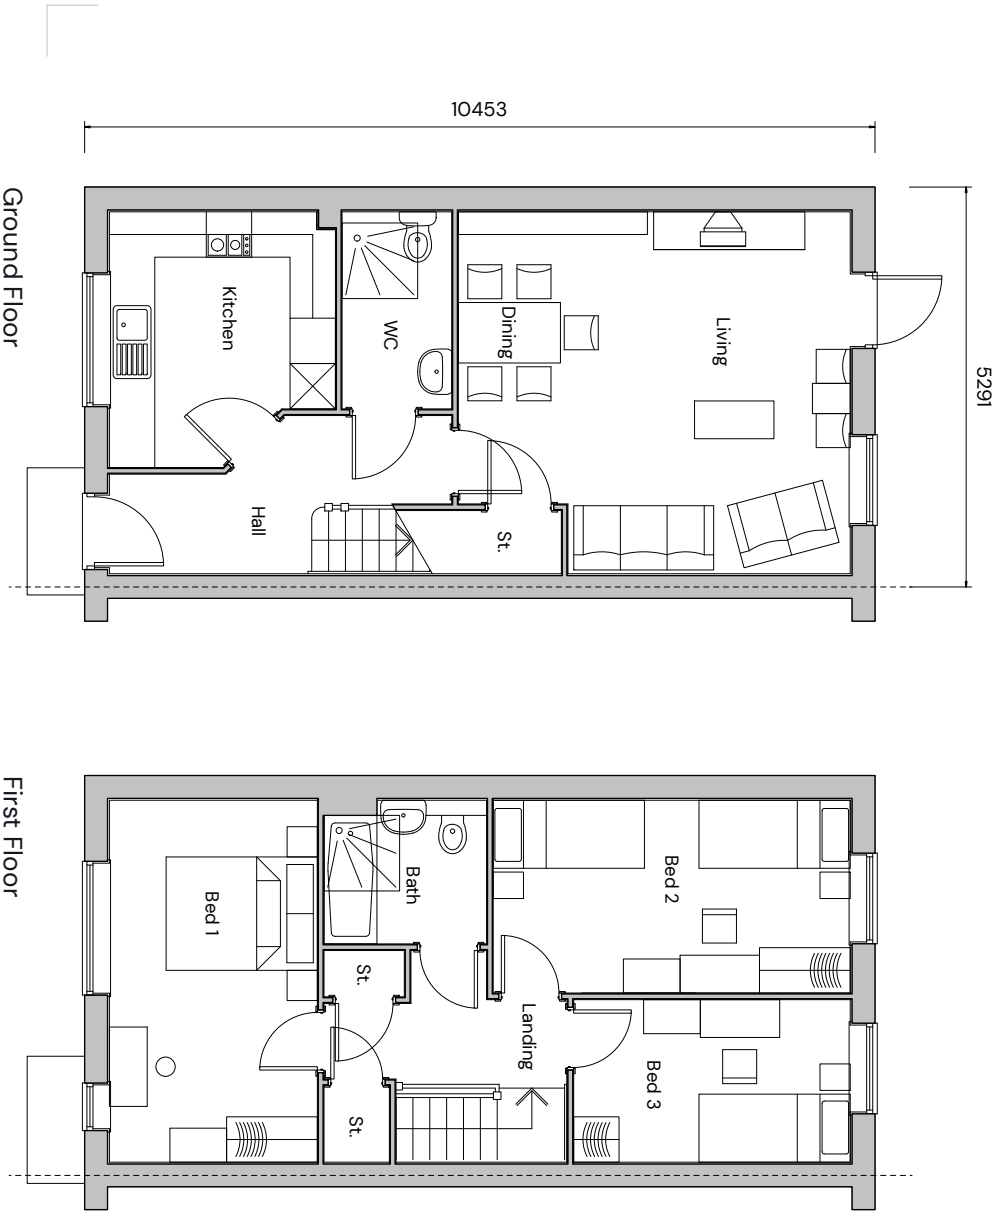

Ground Floor

First Floor

Plot Numbers  
As: 70  
Handed: 69