



**Note: Front elevation is coloured for illustration purposes.
please refer to materials plan for specific materials.**

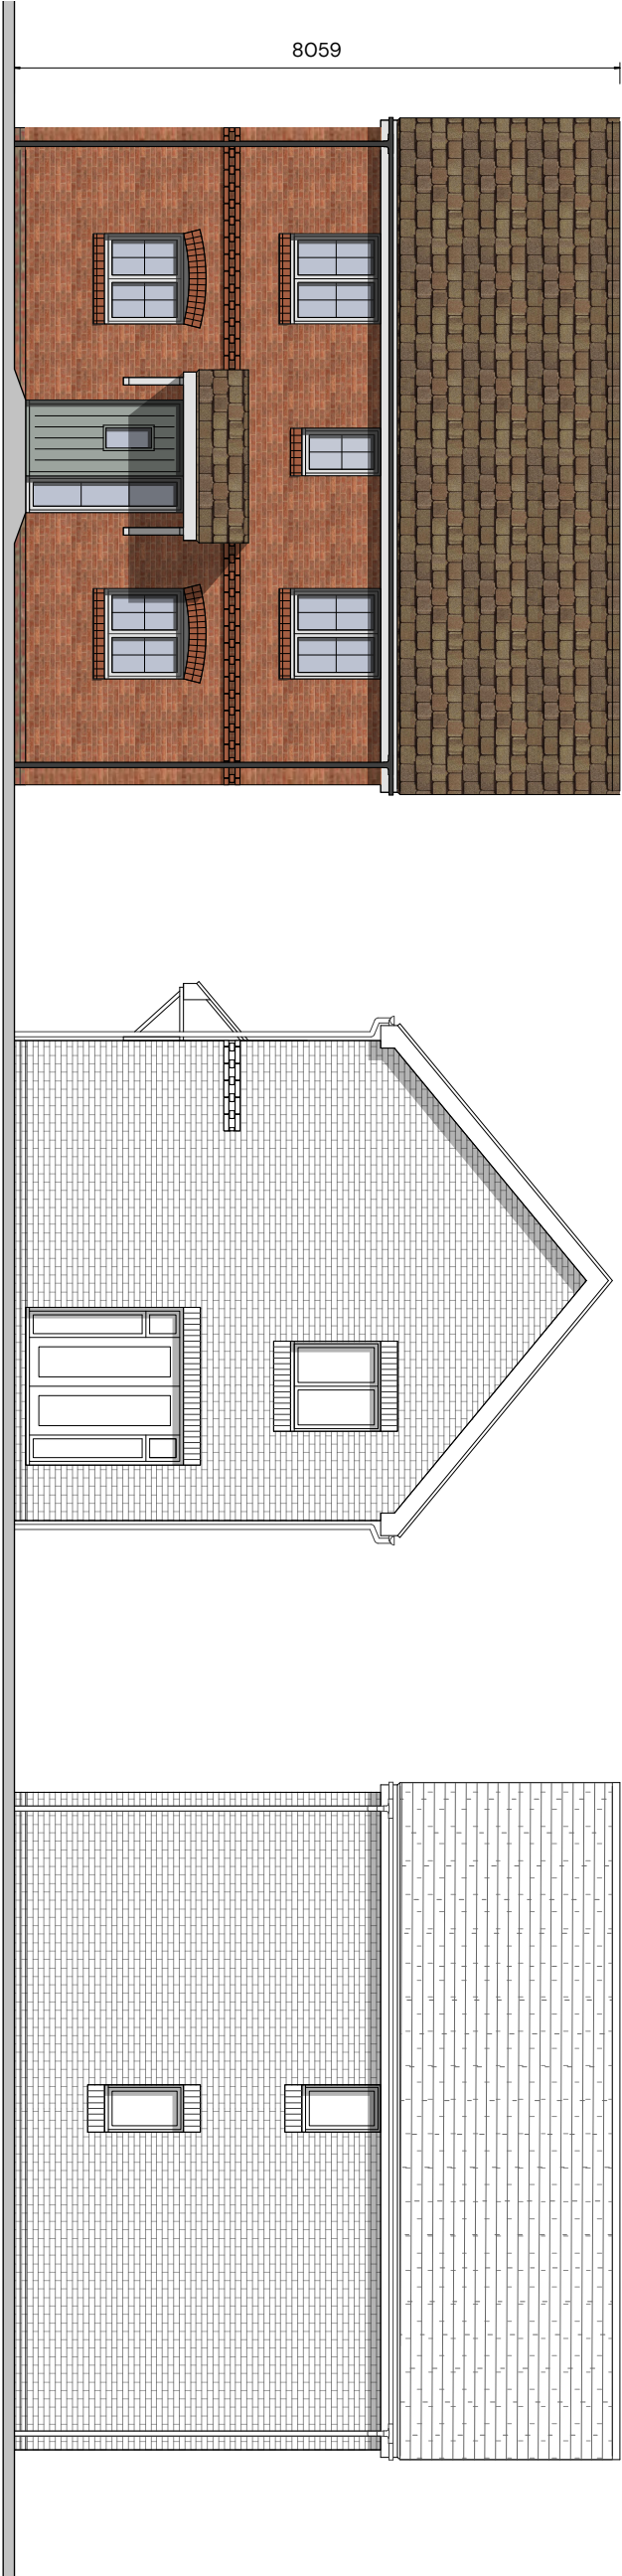


Front Elevation

Side Elevation


Rear Elevation

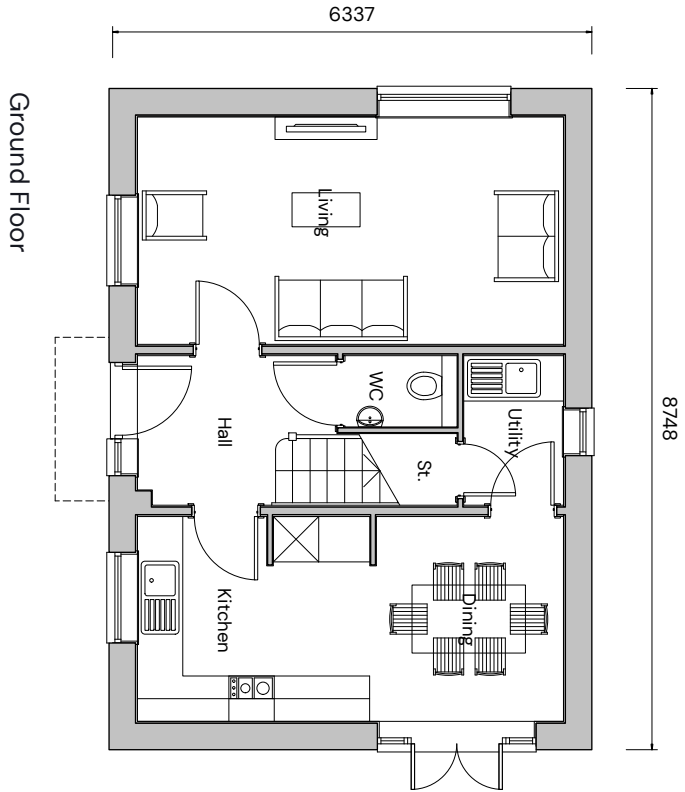


Ground Floor

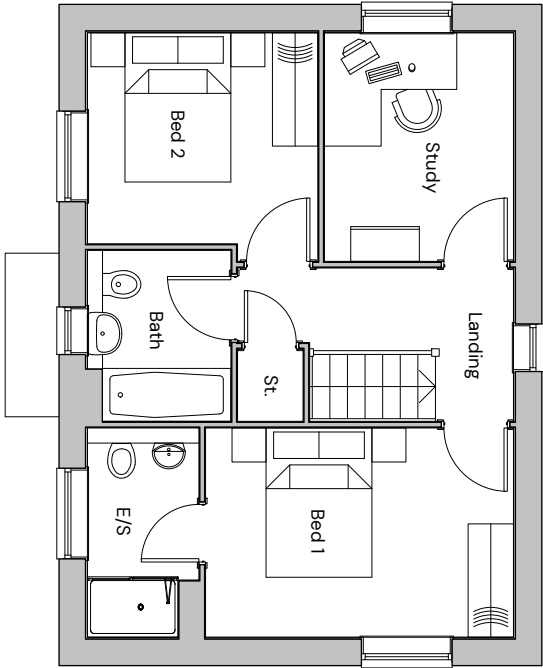

First Floor

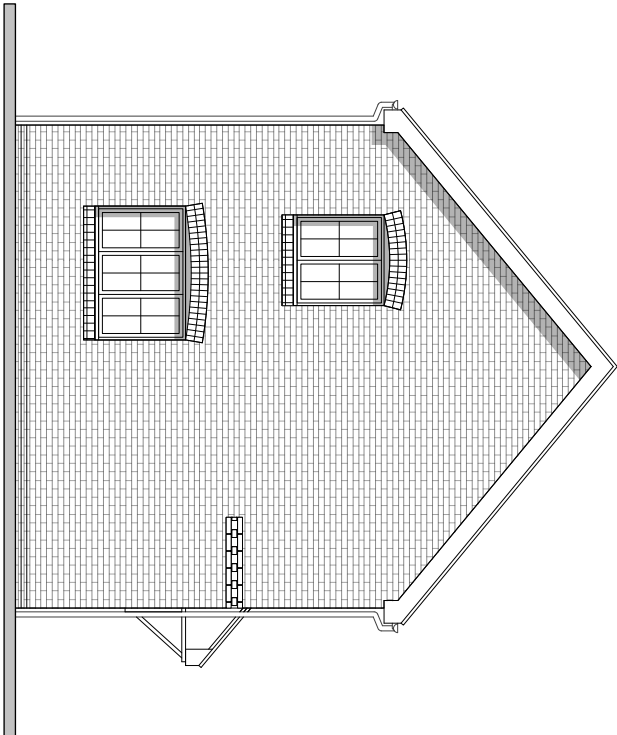

Side Elevation

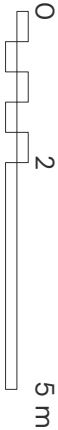

Plot Numbers
As: 39, 50, 73, 116
Handed: